

SHEET NO. 1	TITLE PAGE
" " 2	ROAD PLAN & PROFILE
" " 3	BRIDGE PLAN & PROFILE
" " 4	STEEL PILE END BENTS
" " 5	PIERS A & G
" " 6	PIERS B, C, D, E & F
" " 7	50 FT. SPAN
" " 8	210' SPAN
" " 9	210' SPAN DETAILS

PLAN AND PROFILE OF PROPOSED STATE HIGHWAY

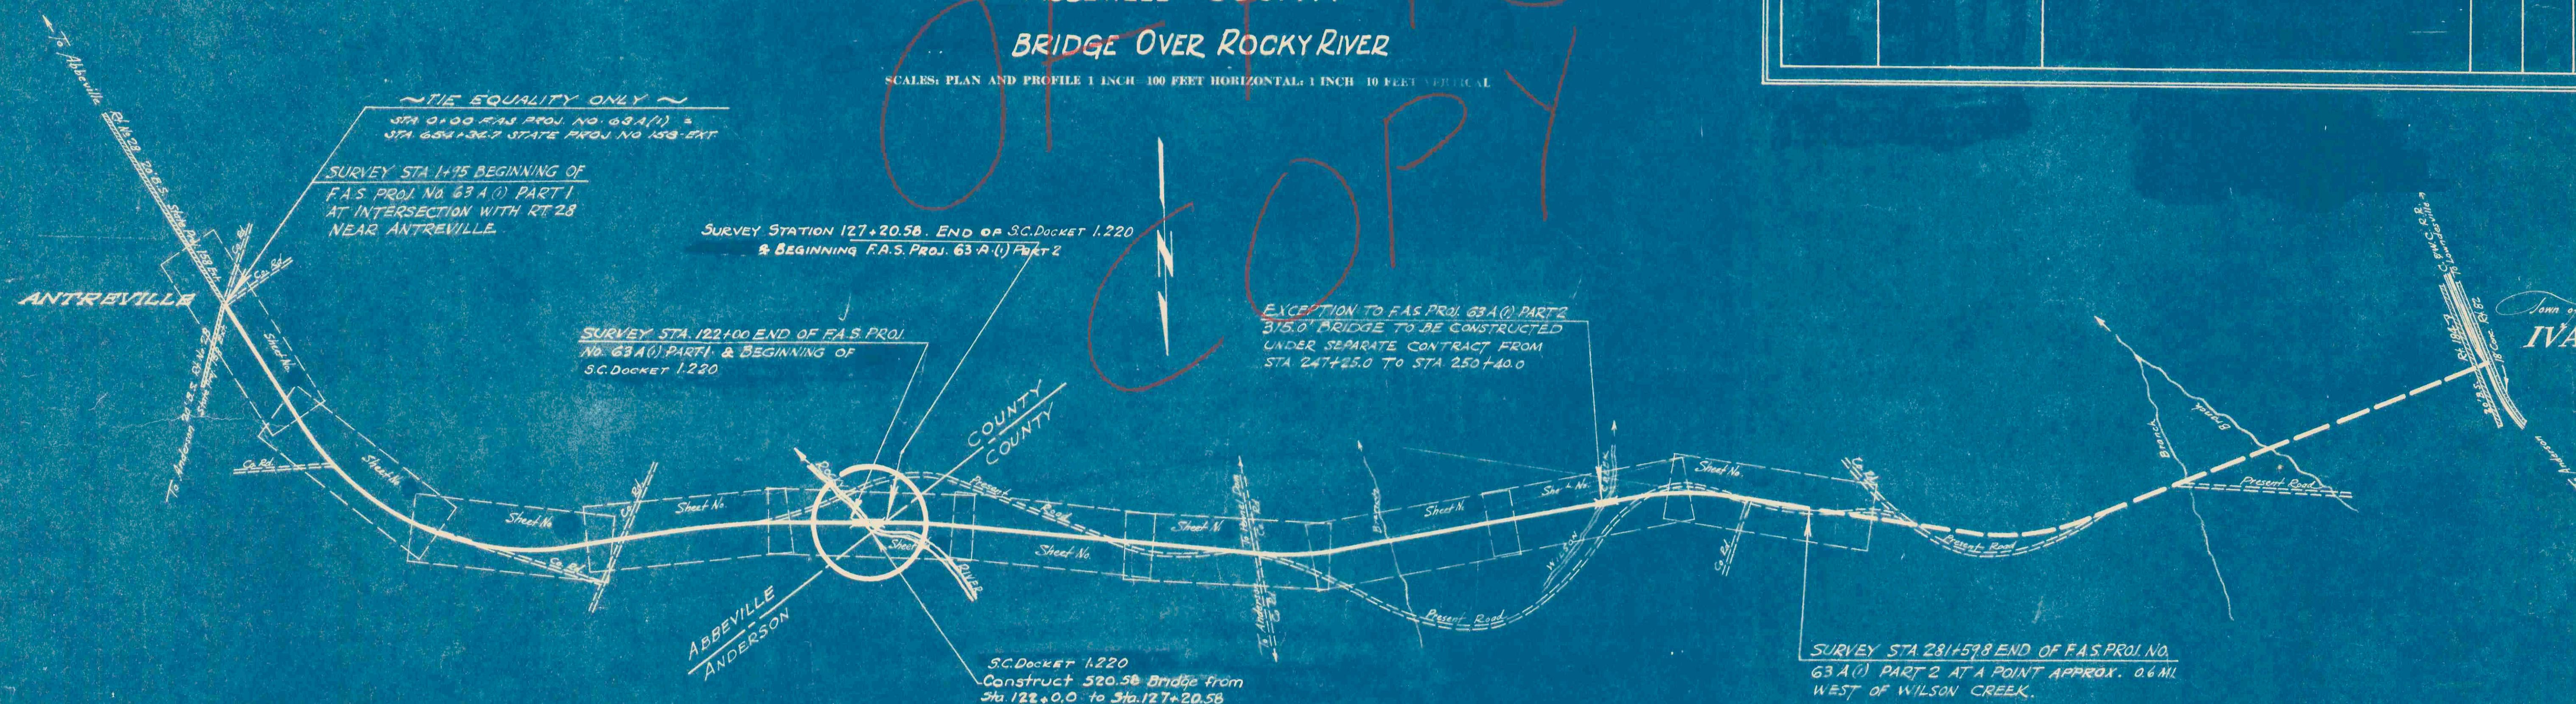
ROUTE No. 184

ABBEVILLE COUNTY

BRIDGE OVER ROCKY RIVER

SCALES: PLAN AND PROFILE 1 INCH = 100 FEET HORIZONTAL; 1 INCH = 10 FEET VERTICAL

FED. ROAD DIST. No.	STATE	COUNTY	DOCKET No.	ROUTE No.	SHEET No.	TOTAL SHEET
14	S. C.	ABBEVILLE	1.220	184	1	9

[illegible]

State Line		Trolley Poles	
County Line		Power Poles	
City or Town Limits		Telephone or Telegraph Poles	
Property Line		Marsh	
Fence		Trees	
Retaining Wall		Brush	
Existing Road		Stumps	
Center and R.O.W. Lines of		Buildings	
Proposed Road		Bridge	
Railroad		Concrete Box Culvert	
Levee or Embankment		Pipe Culvert	
Guard Rail		Drop Inlet and Culvert	
Point of Intersection (P.I.)		Hub on Center Line	

PROPOSED PROJECT

OTHER ROADS

0 10
0 16

Scale: 1 inch = 1500 feet

Net Length of Roadway		Miles
Net Length of Bridges	.098	Miles
Net Length of Project	.098	Miles
Length of Exceptions		Miles
Gross Length of Project	.098	Miles

Equalities in Stationing

CLASS "A" CONCRETE	1111.91	CU.YDS.
REINF. STEEL	134.393	LBS.
STRUCT. STEEL	368.819	LBS.
STEEL BEARING PILING 10" x 12"	350	LIN. FT.
UNTREATED TIMBER PILING	2400	LIN. FT.
WET EXCAVATION	160	CU. YDS.
DRY EXCAVATION	306	CU. YDS.
CROSCOTED TIMBER PILING	930	LIN. FT.

APPROVED

J. M. Williamson
STATE HIGHWAY ENGINEER

RECOMMENDED FOR APPROVAL

DISTRICT ENGINEER
PUBLIC ROADS ADMINISTRATION
FEDERAL WORKS AGENCY

APPROVED

COMMISSIONER
PUBLIC ROADS ADMINISTRATION
FEDERAL WORKS AGENCY

Note: All workmanship and material on this project to conform with South Carolina State Highway Department Standard Specifications for Highway Construction dated March 15th, 1939, as approved by the U. S. Secretary of Agriculture.