

SHEET NO.	TITLE PAGE
" 2	ROAD PLAN & PROFILE
" 3	BRIDGE PLAN & PROFILE
" 4	STEEL PILE END BENTS
" 5	PIERS A & G
" 6	PIERS B, C, D & F
" 7	50 FT. SPAN
" 8	210' SPAN
" 9	210' SPAN DETAILS

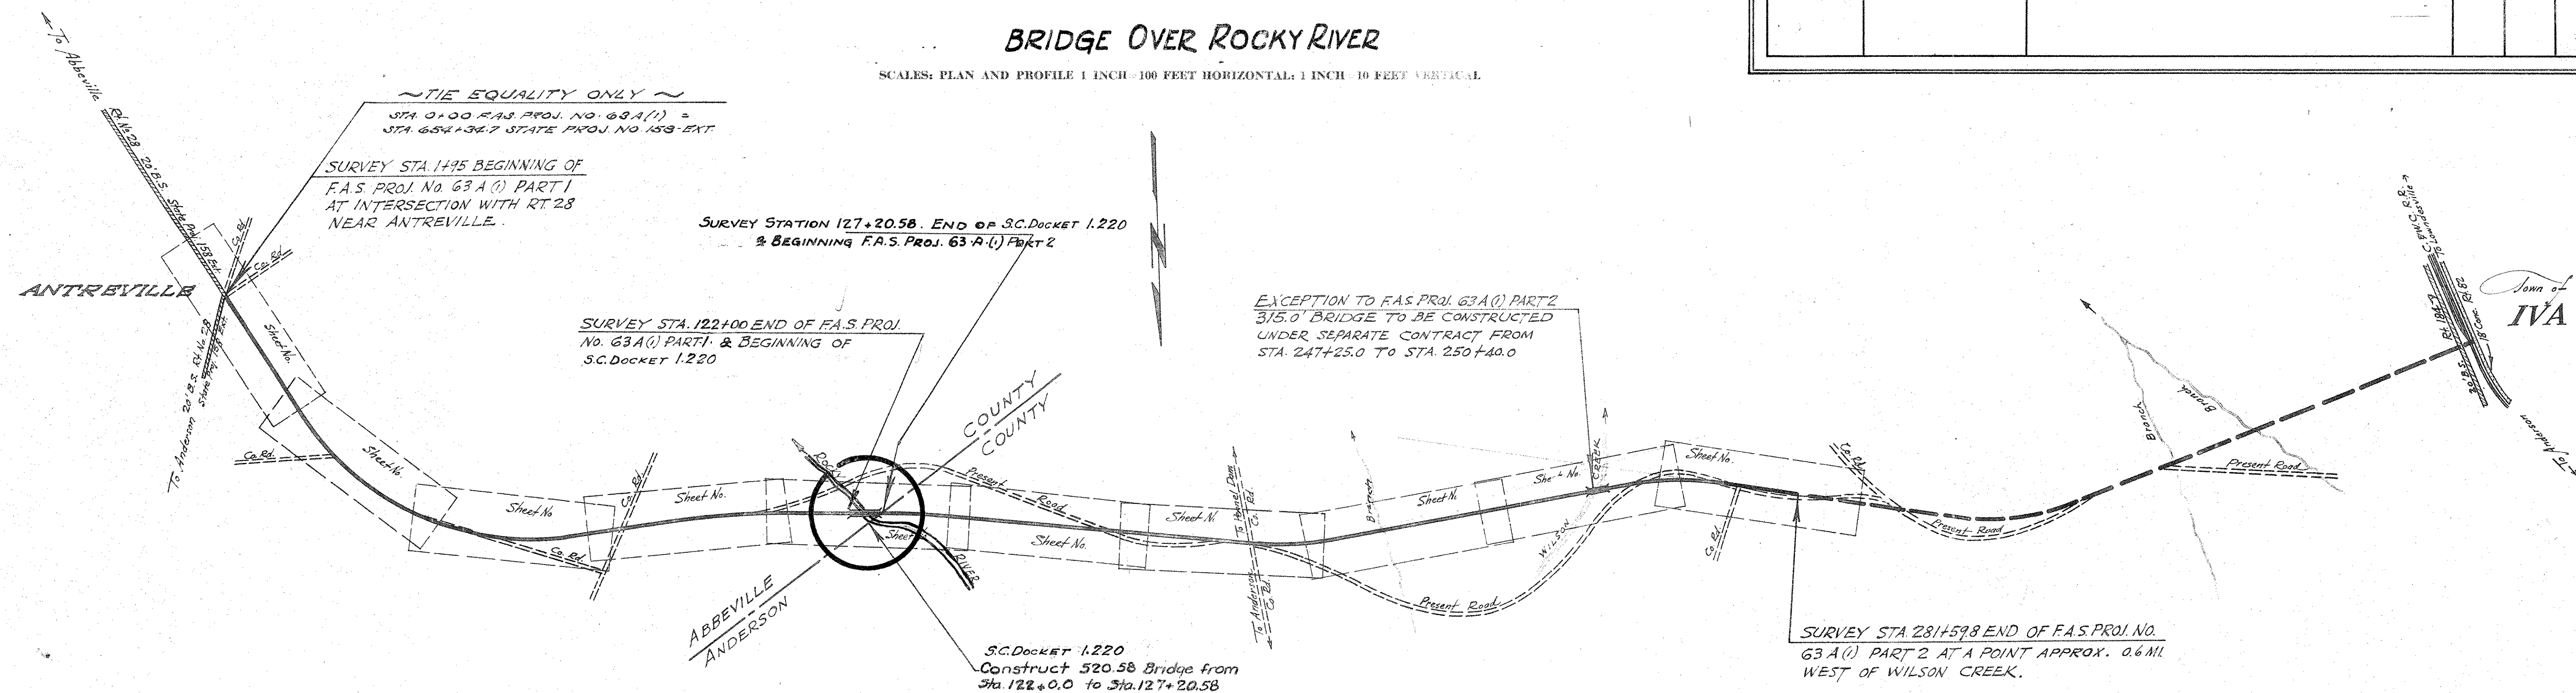
PLAN AND PROFILE OF PROPOSED STATE HIGHWAY

ABBEVILLE COUNTY

BRIDGE OVER ROCKY RIVER

SCALES: PLAN AND PROFILE 1 INCH=100 FEET HORIZONTAL; 1 INCH=10 FEET VERTICAL

FED. ROAD DIST. No.	STATE	COUNTY	DOCKET No.	ROUTE No.	SHEET No.	TOTAL SHEETS
14	S. C.	ABBEVILLE	1220	184	1	9

[illegible]

State Line.....	Trolley Poles.....
County Line.....	Power Poles.....
City or Town Limits.....	Telephone or Telegraph Poles.....
Property Line.....	Marsh.....
Fence..... X — X	Trees.....
Retaining Wall.....	Brush.....
Existing Road.....	Stumps.....
℄ and R.O.W. Lines of.....	Buildings.....
Proposed Road.....	Bridge.....
Railroad.....	Concrete Box Culvert.....
Levee or Embankment.....	Pipe Culvert.....
Guard Rail.....	Drop Inlet and Culvert.....
Point of Intersection (P. I.).....	Hub on Center Line.....

PROPOSED PROJECT
OTHER ROADS

Scale: 1 inch = **1500** feet

Net Length of Roadway	----	Miles
Net Length of Bridges	<i>.098</i>	Miles
Net Length of Project	<i>.098</i>	Miles
Length of Exceptions	----	Miles
Gross Length of Project	<i>.098</i>	Miles

Equalities in Stationing

CLASS "A" CONCRETE	1111.91	CU.YDS.
REINF. STEEL	134,393	LBS.
STRUCT. STEEL	368,819.	LBS.
STEEL BEARING PILING 10" 42 [#]	350	LIN.FT.
UNTREATED TIMBER PILING	2400	LIN.FT.
WET EXCAVATION	160	CU.YDS.
DRY EXCAVATION	306	CU.YDS.
CREOSOTED TIMBER PILING	930	LIN. FT.

APPROVED

		DATE
STATE HIGHWAY ENGINEER		1-26-40

RECOMMENDED FOR APPROVAL

DISTRICT ENGINEER
PUBLIC ROADS ADMINISTRATION
FEDERAL WORKS AGENCY

APPROVED

COMMISSIONER
PUBLIC ROADS ADMINISTRATION
PUBLIC WORKS ACTIVITY

Note: All workmanship and material on this project to conform with South Carolina State Highway Department Standard Specifications for Highway Construction dated March 15th, 1939, as approved by the U. S. Secretary of Agriculture.