

INDEX OF SHEETS

Sheet No. 1	Title Sheet
" 2	Traffic Control Devices
" 3	Road Plan & Profile
" 4	Bridge Plan & Profile
" 5	Details - Bents 4 & 5
" 6	Details - Spans 1, 2, 6 & 7
" 7	Details - Spans 3 & 5
" 8	Details - Flooring of Truss
" 9	Details - 100' Low Truss

SOUTH CAROLINA
STATE HIGHWAY DEPARTMENT
COLUMBIA

PLAN AND PROFILE OF PROPOSED
STATE HIGHWAY

BRIDGE OVER
WEST FORK LITTLE RIVER

DOCKET NO. 37.5003


ROUTE NO. 271

OCONEE COUNTY

FED. ROAD DIV. NO.	STATE	COUNTY	DOCKET NO.	F. A. PROJ. NO.	ROUTE NO.	SHEET NO.	TOTAL SHEETS
3	S. C.	OCONEE	37.5003		271	1	9

SUMMARY OF ESTIMATED QUANTITIES

CLASS "A" CONCRETE	80.4 C.Y.
REINFORCING STEEL	6,824 LBS.
HARDWARE	4,242 LBS.
CREOSOTED STRUCTURAL TIMBER	35,487 M.B.M.
CREOSOTED TIMBER PILING	261 L.F.

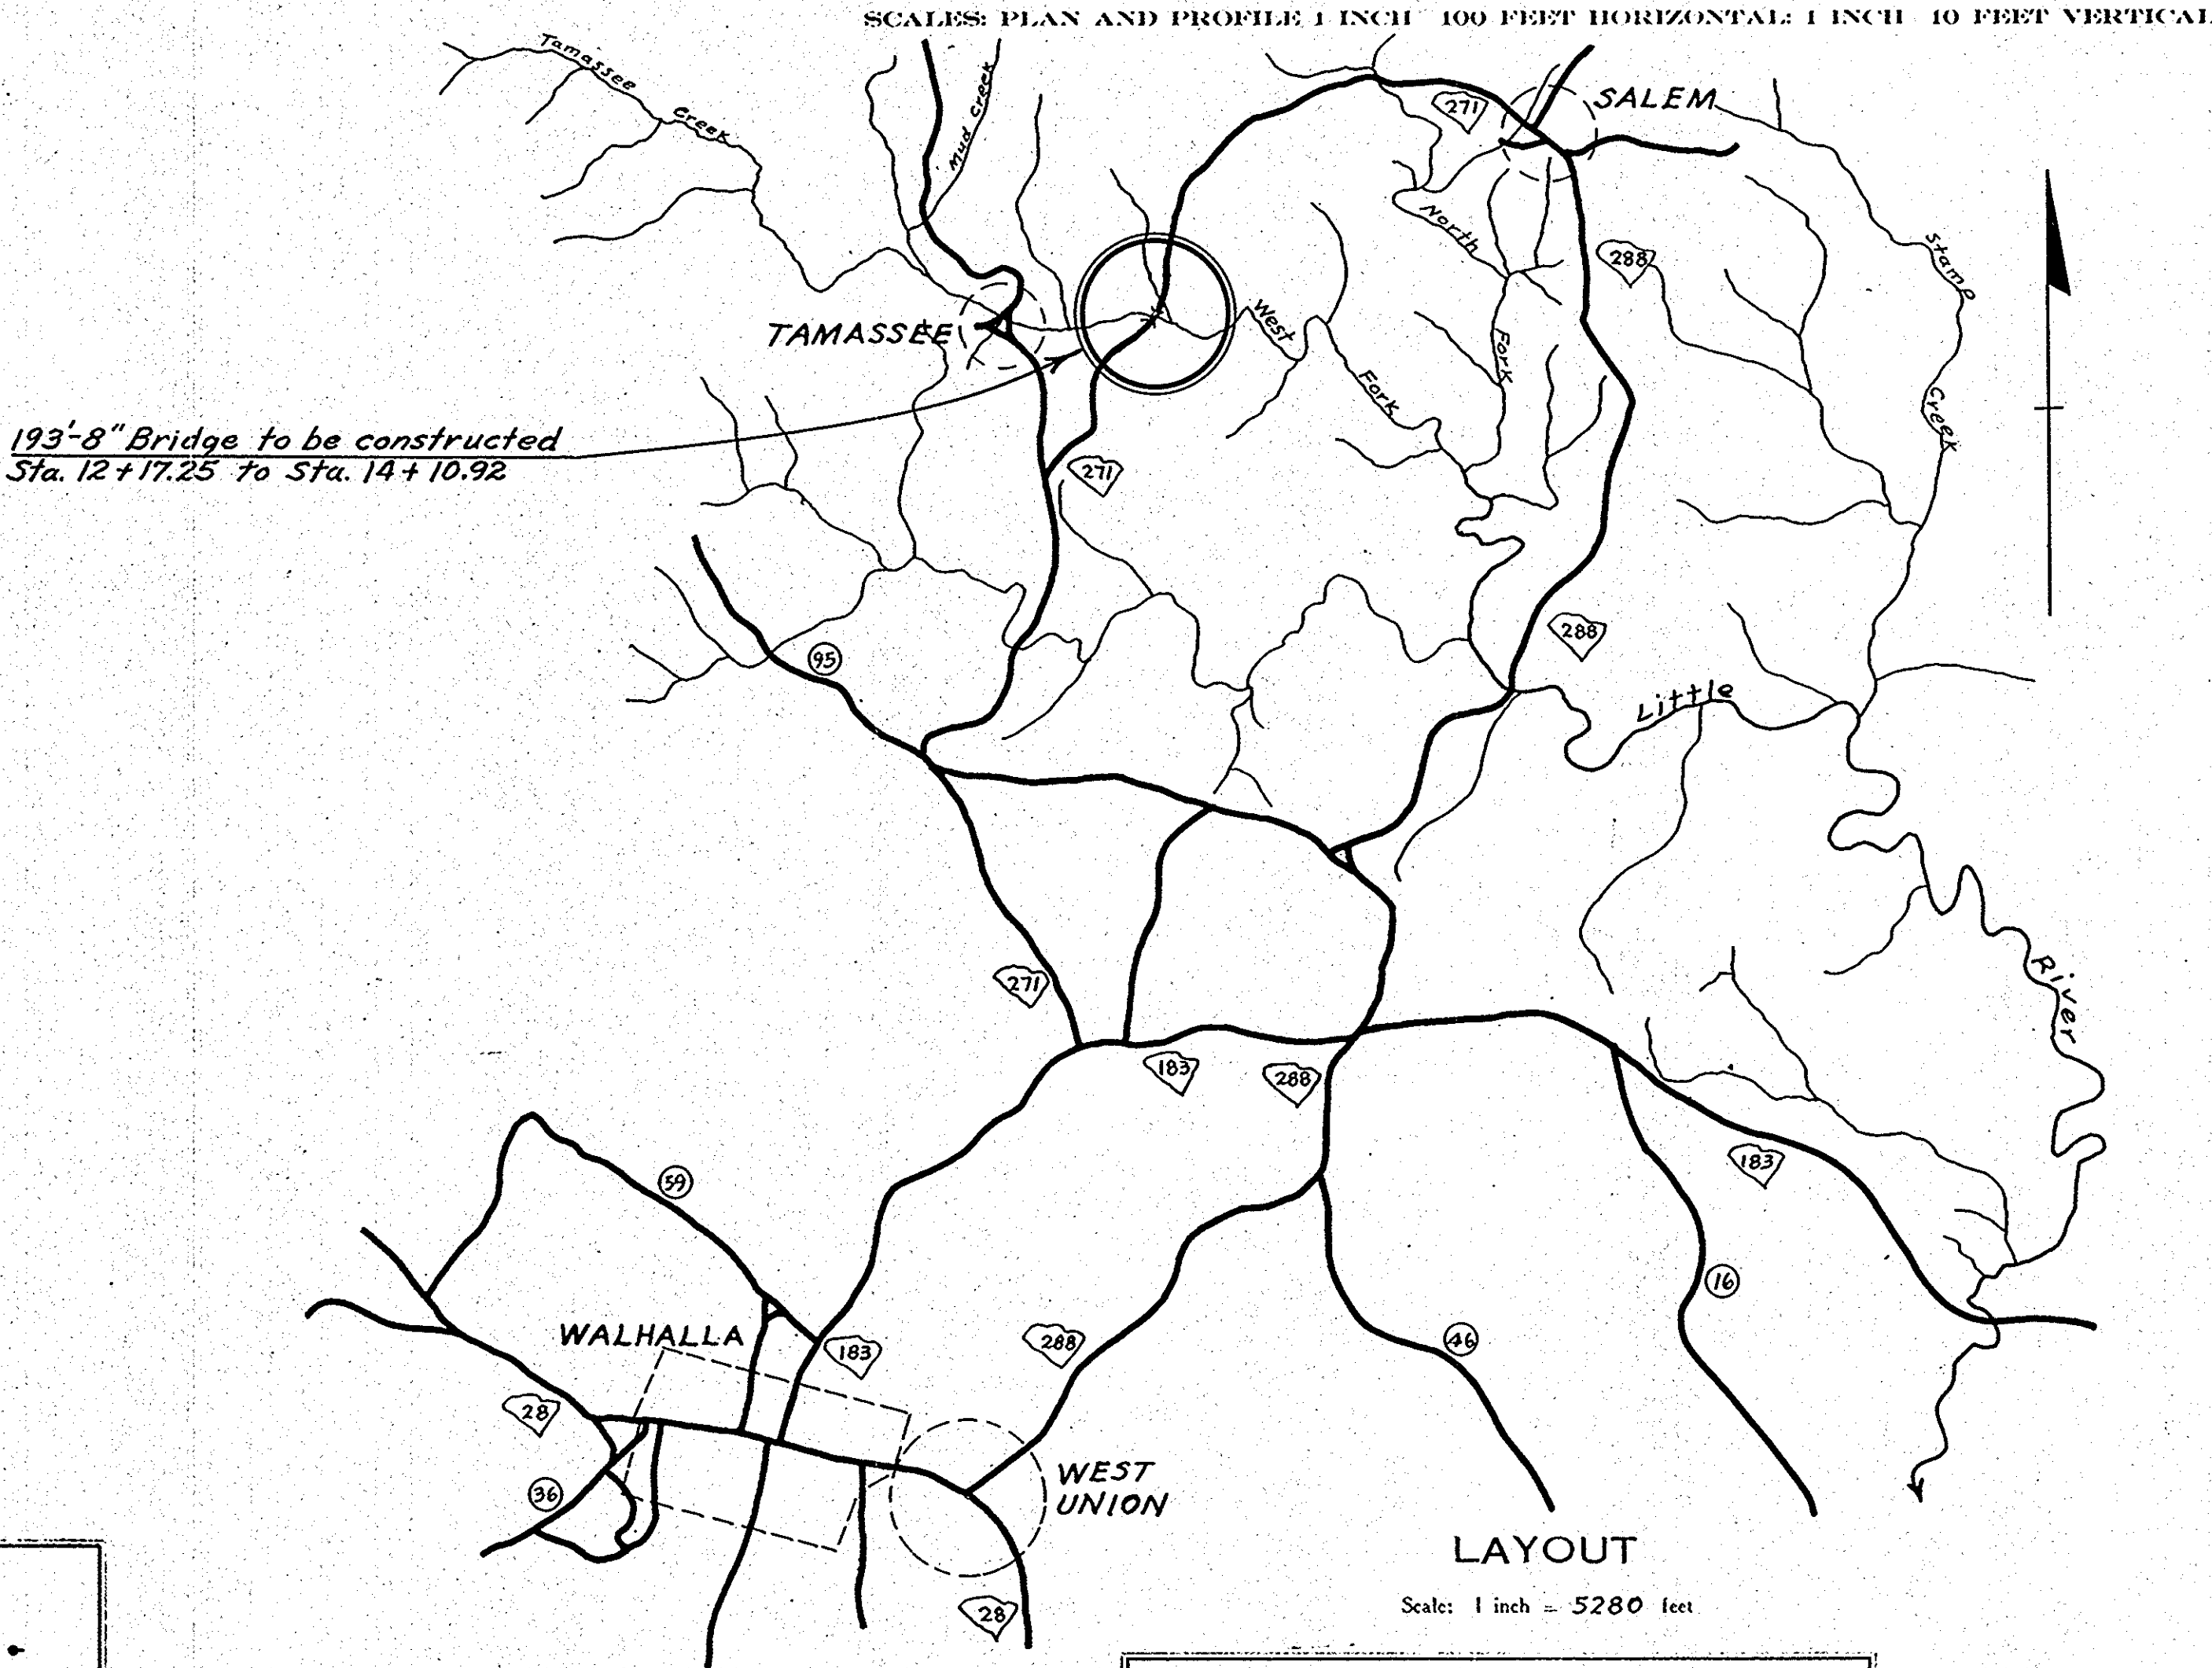

LAYOUT

Scale: 1 inch = 5280 feet

Net Length of Roadway	=	_____	Miles
Net Length of Bridges	=	0.037	Miles
Net Length of Project	=	0.037	Miles
Length of Exceptions	=	_____	Miles
Gross Length of Project	=	0.037	Miles

Equalities in Stationing

CONVENTIONAL SIGNS

State Line	Trolley Poles
County Line	Power Poles
City or Town Limits	Telephone or Telegraph Poles
Property Line	Marsh
Fence	Trees
Retaining Wall	Brush
Existing Road	Stumps
Q and R.O.W. Lines of Proposed Road	Buildings
Railroad	Bridge
Levee or Embankment	Concrete Box Culvert
Guard Rail	Pipe Culvert
Point of Intersection (P. I.)	Drop Inlet and Culvert
	Hub on Center Line

LEGEND

PROPOSED PROJECT
ROADS

PAY.

Note: All workmanship and material on this project to conform with South Carolina State Highway Department Standard Specifications for Highway Construction dated March 15th 1939, as approved by the Administrator, Federal Works Agency.

APPROVED:

S. N. Raman 4-27-53
STATE HIGHWAY ENGINEER DATE

DEPARTMENT OF COMMERCE
BUREAU OF PUBLIC ROADS

RECOMMENDED FOR APPROVAL:

DISTRICT ENGINEER DATE

APPROVED:

DIVISION ENGINEER DATE

OCONEE