PROPOSED BRIDGE REPLACEMENT IN CHARLESTON COUNTY

S-91 (RIVER RD.) STAGED CONSTRUCTION

South Carolina Department of Transportation

Project Location
Charleston County

Map Legend

1. **ASPH. SURFACE COURSE**
2. **ASPH. INTERMEDIATE COURSE**
3. **ASPH. BASE COURSE**

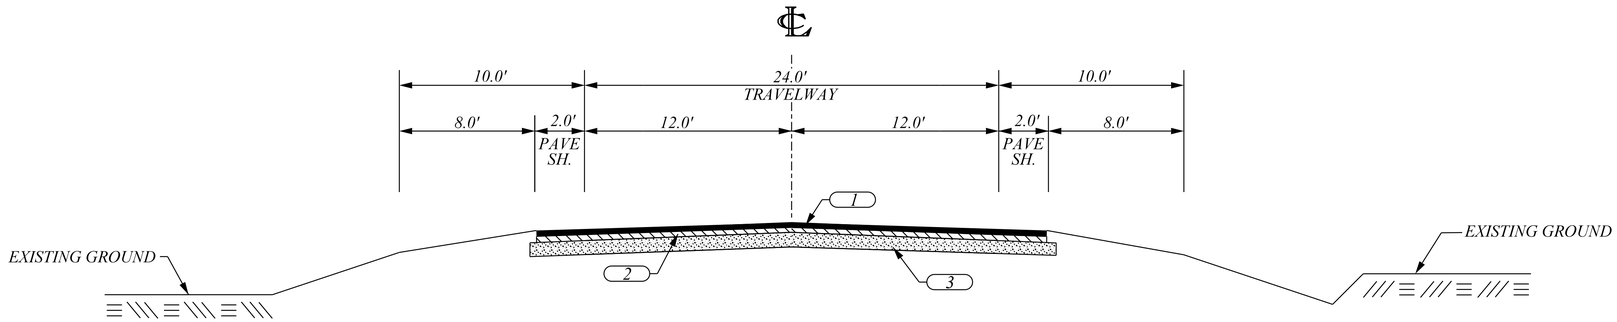

PROPOSED ROADWAY CROSS SECTION

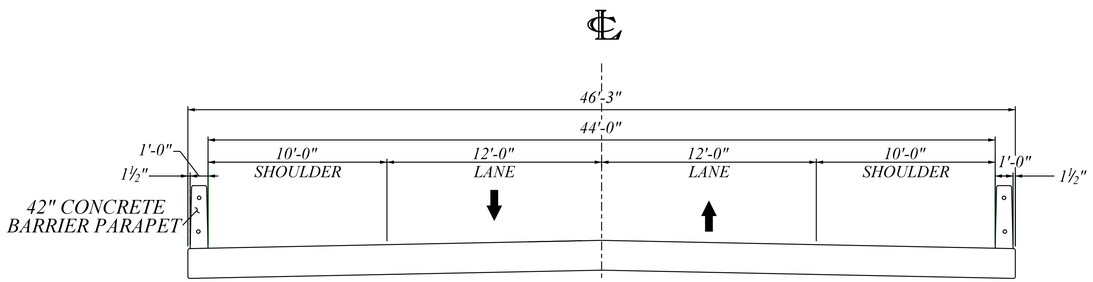

PROPOSED BRIDGE DECK CROSS SECTION

Contact Information

Marx Saintelus (Assistant Program Manager)
South Carolina Dept. of Transportation
955 Park Street
Columbia SC 29201

Questions/comments may be sent to:
Email: SaintelusMP@scdot.org

Disclaimer

These displays are meant to show concepts for planning purposes only and are subject to change.