South Carolina Department of Transportation

PROPOSED INTERSECTION IMPROVEMENTS IN YORK COUNTY

SC RTE. 324 (HWY 324) AND S-101 (OGDEN RD./MOBLEY STORE RD.)

Project Location
YORK COUNTY

Map Legend

- PROPERTY LINE
- EXISTING RIGHT OF WAY
- NEW RIGHT OF WAY
- PROPOSED ROADWAY
- RAISED MEDIAN
- GRASS MEDIAN
- CURB AND GUTTER

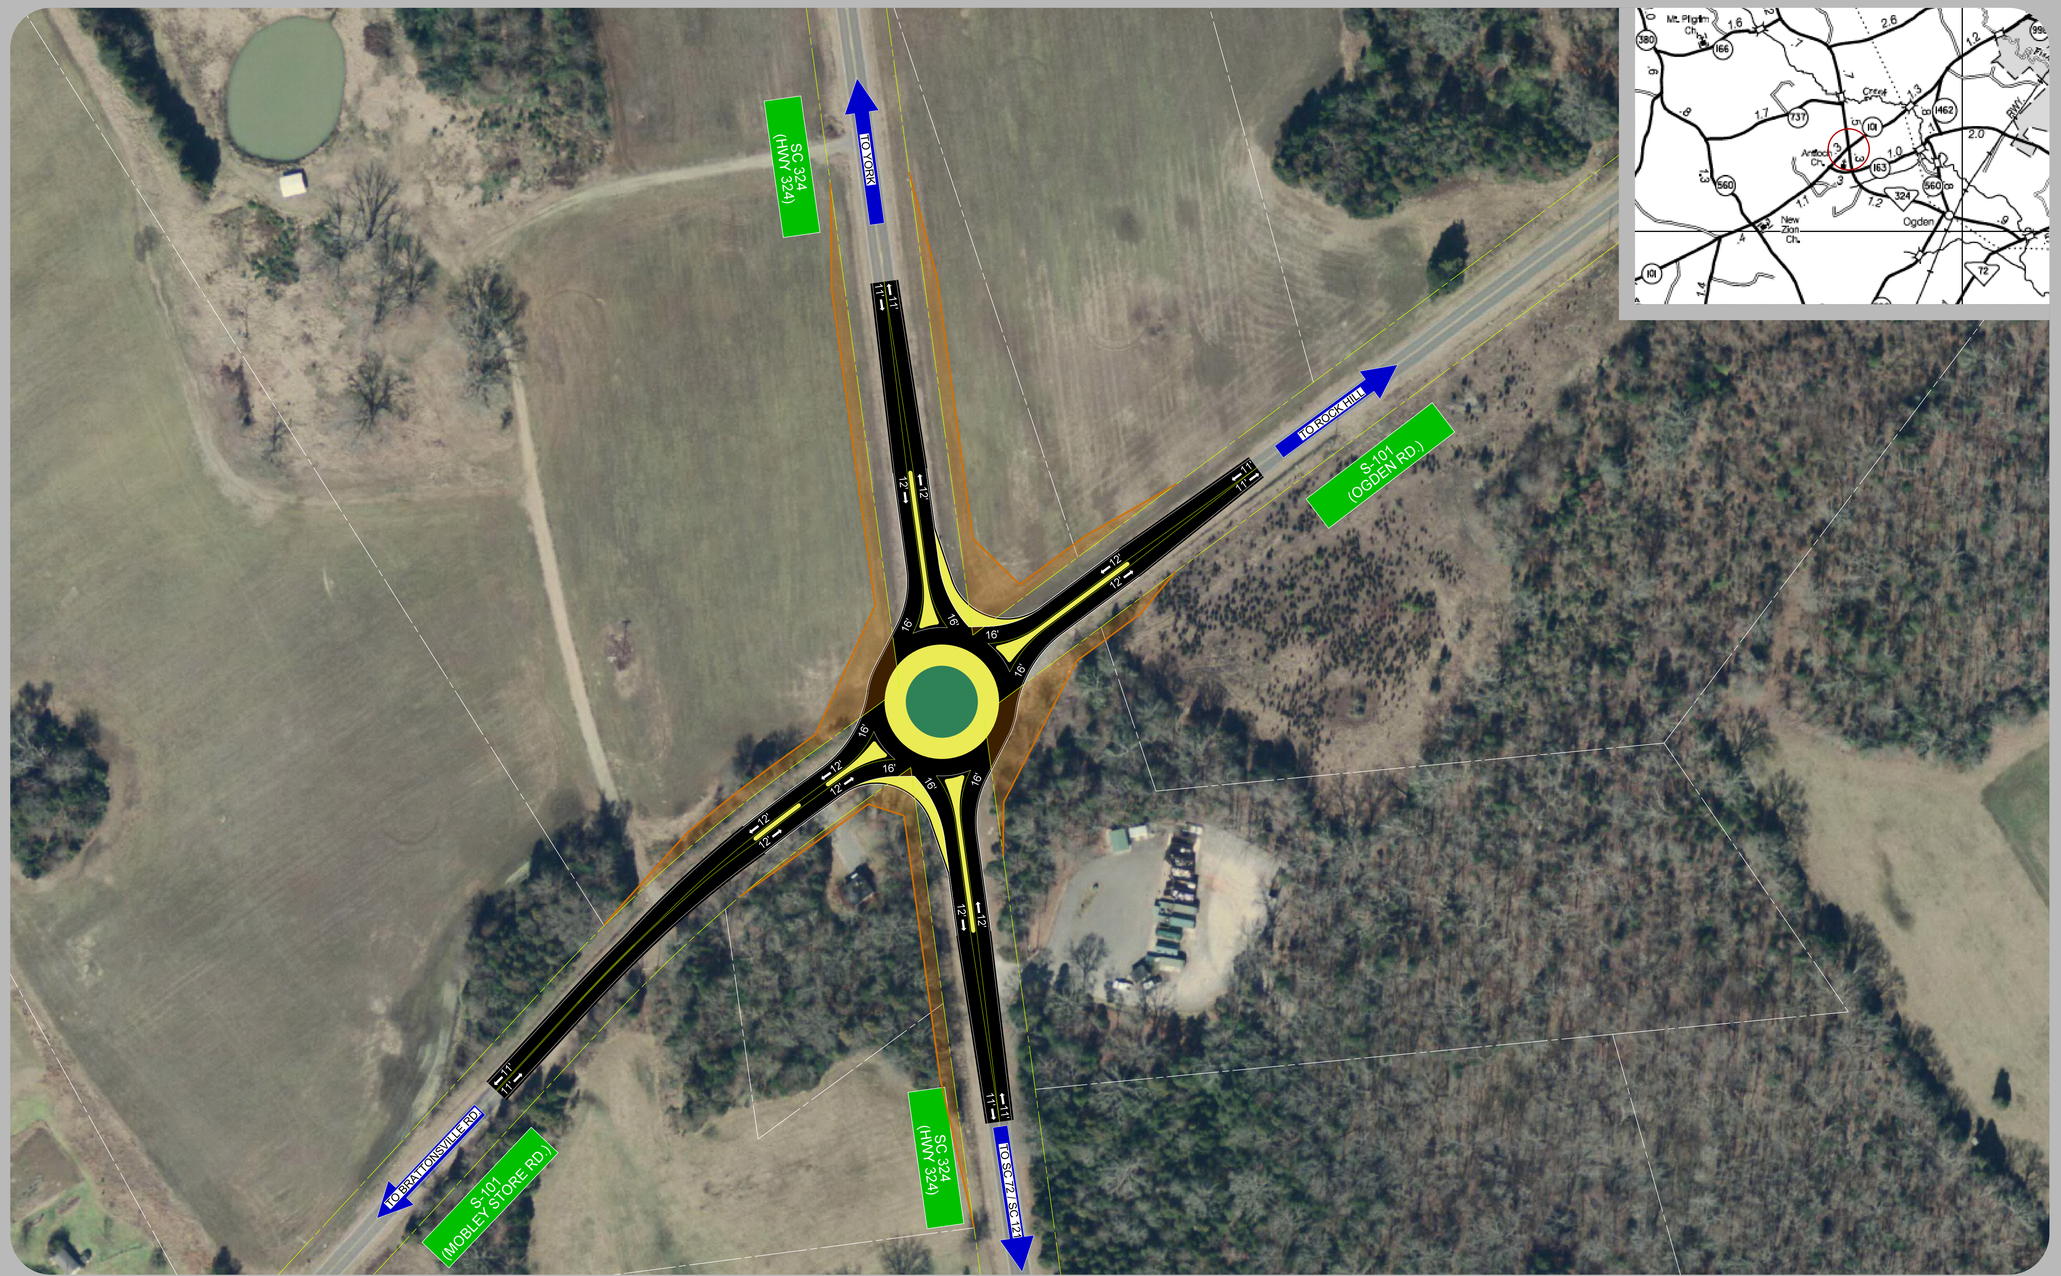

N

Contact Information

Keith Riddle (Program Manager)
South Carolina Department of Transportation
955 Park Street
P.O. Box 191
Columbia SC 29201

Questions/comments may be sent to:
Email: RiddleWK@scdot.org
Phone: (803) 737-0431

Disclaimer

These displays are meant to show concepts for planning purposes only and are subject to change.

U.S. Department of Transportation
Federal Highway Administration

11/13/2025