South Carolina Department of Transportation

# PROPOSED BRIDGE REPLACEMENT IN CHARLESTON COUNTY

## S-91 (RIVER RD.) STAGED CONSTRUCTION

**Project Location**
**Charleston County**

**Map Legend**

- PROPERTY LINE
- EXISTING RIGHT OF WAY
- PROPOSED NEW RIGHT OF WAY
- PROPOSED ROADWAY
- PROPOSED BRIDGE
- CONST./TREE CLEARING LIMITS
- PROPOSED ASPHALT REMOVAL

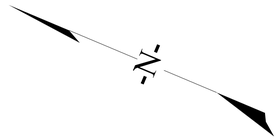


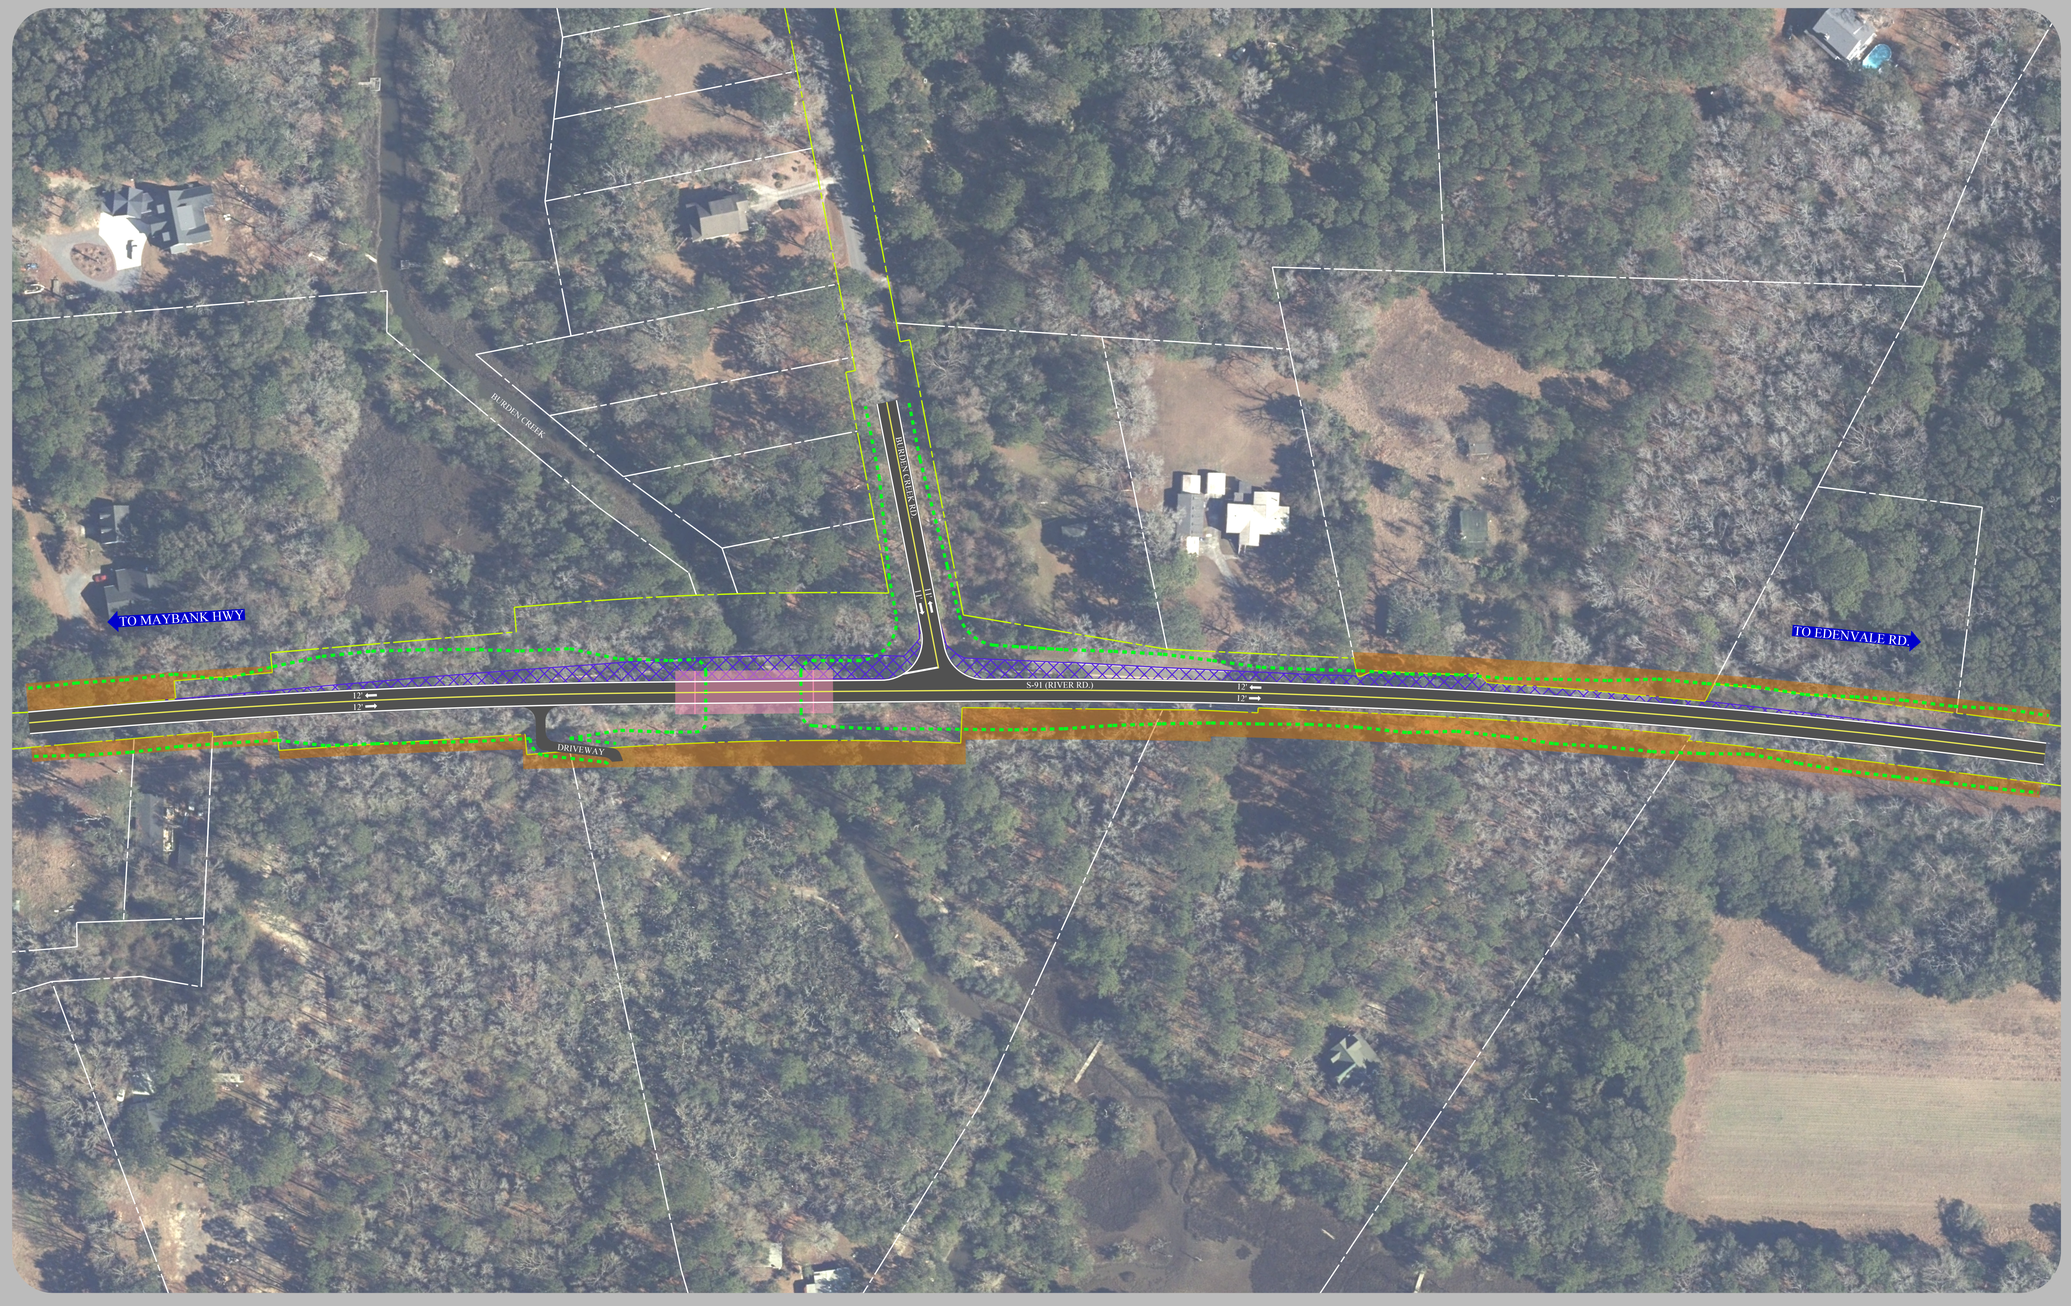


## Contact Information


Marx Saintelus (Assistant Program Manager)
South Carolina Dept. of Transportation
955 Park Street
Columbia SC 29201

Questions/comments may be sent to:
Email: SaintelusMP@scdot.gov


## Disclaimer

These displays are meant to show concepts for planning purposes only and are subject to change.