
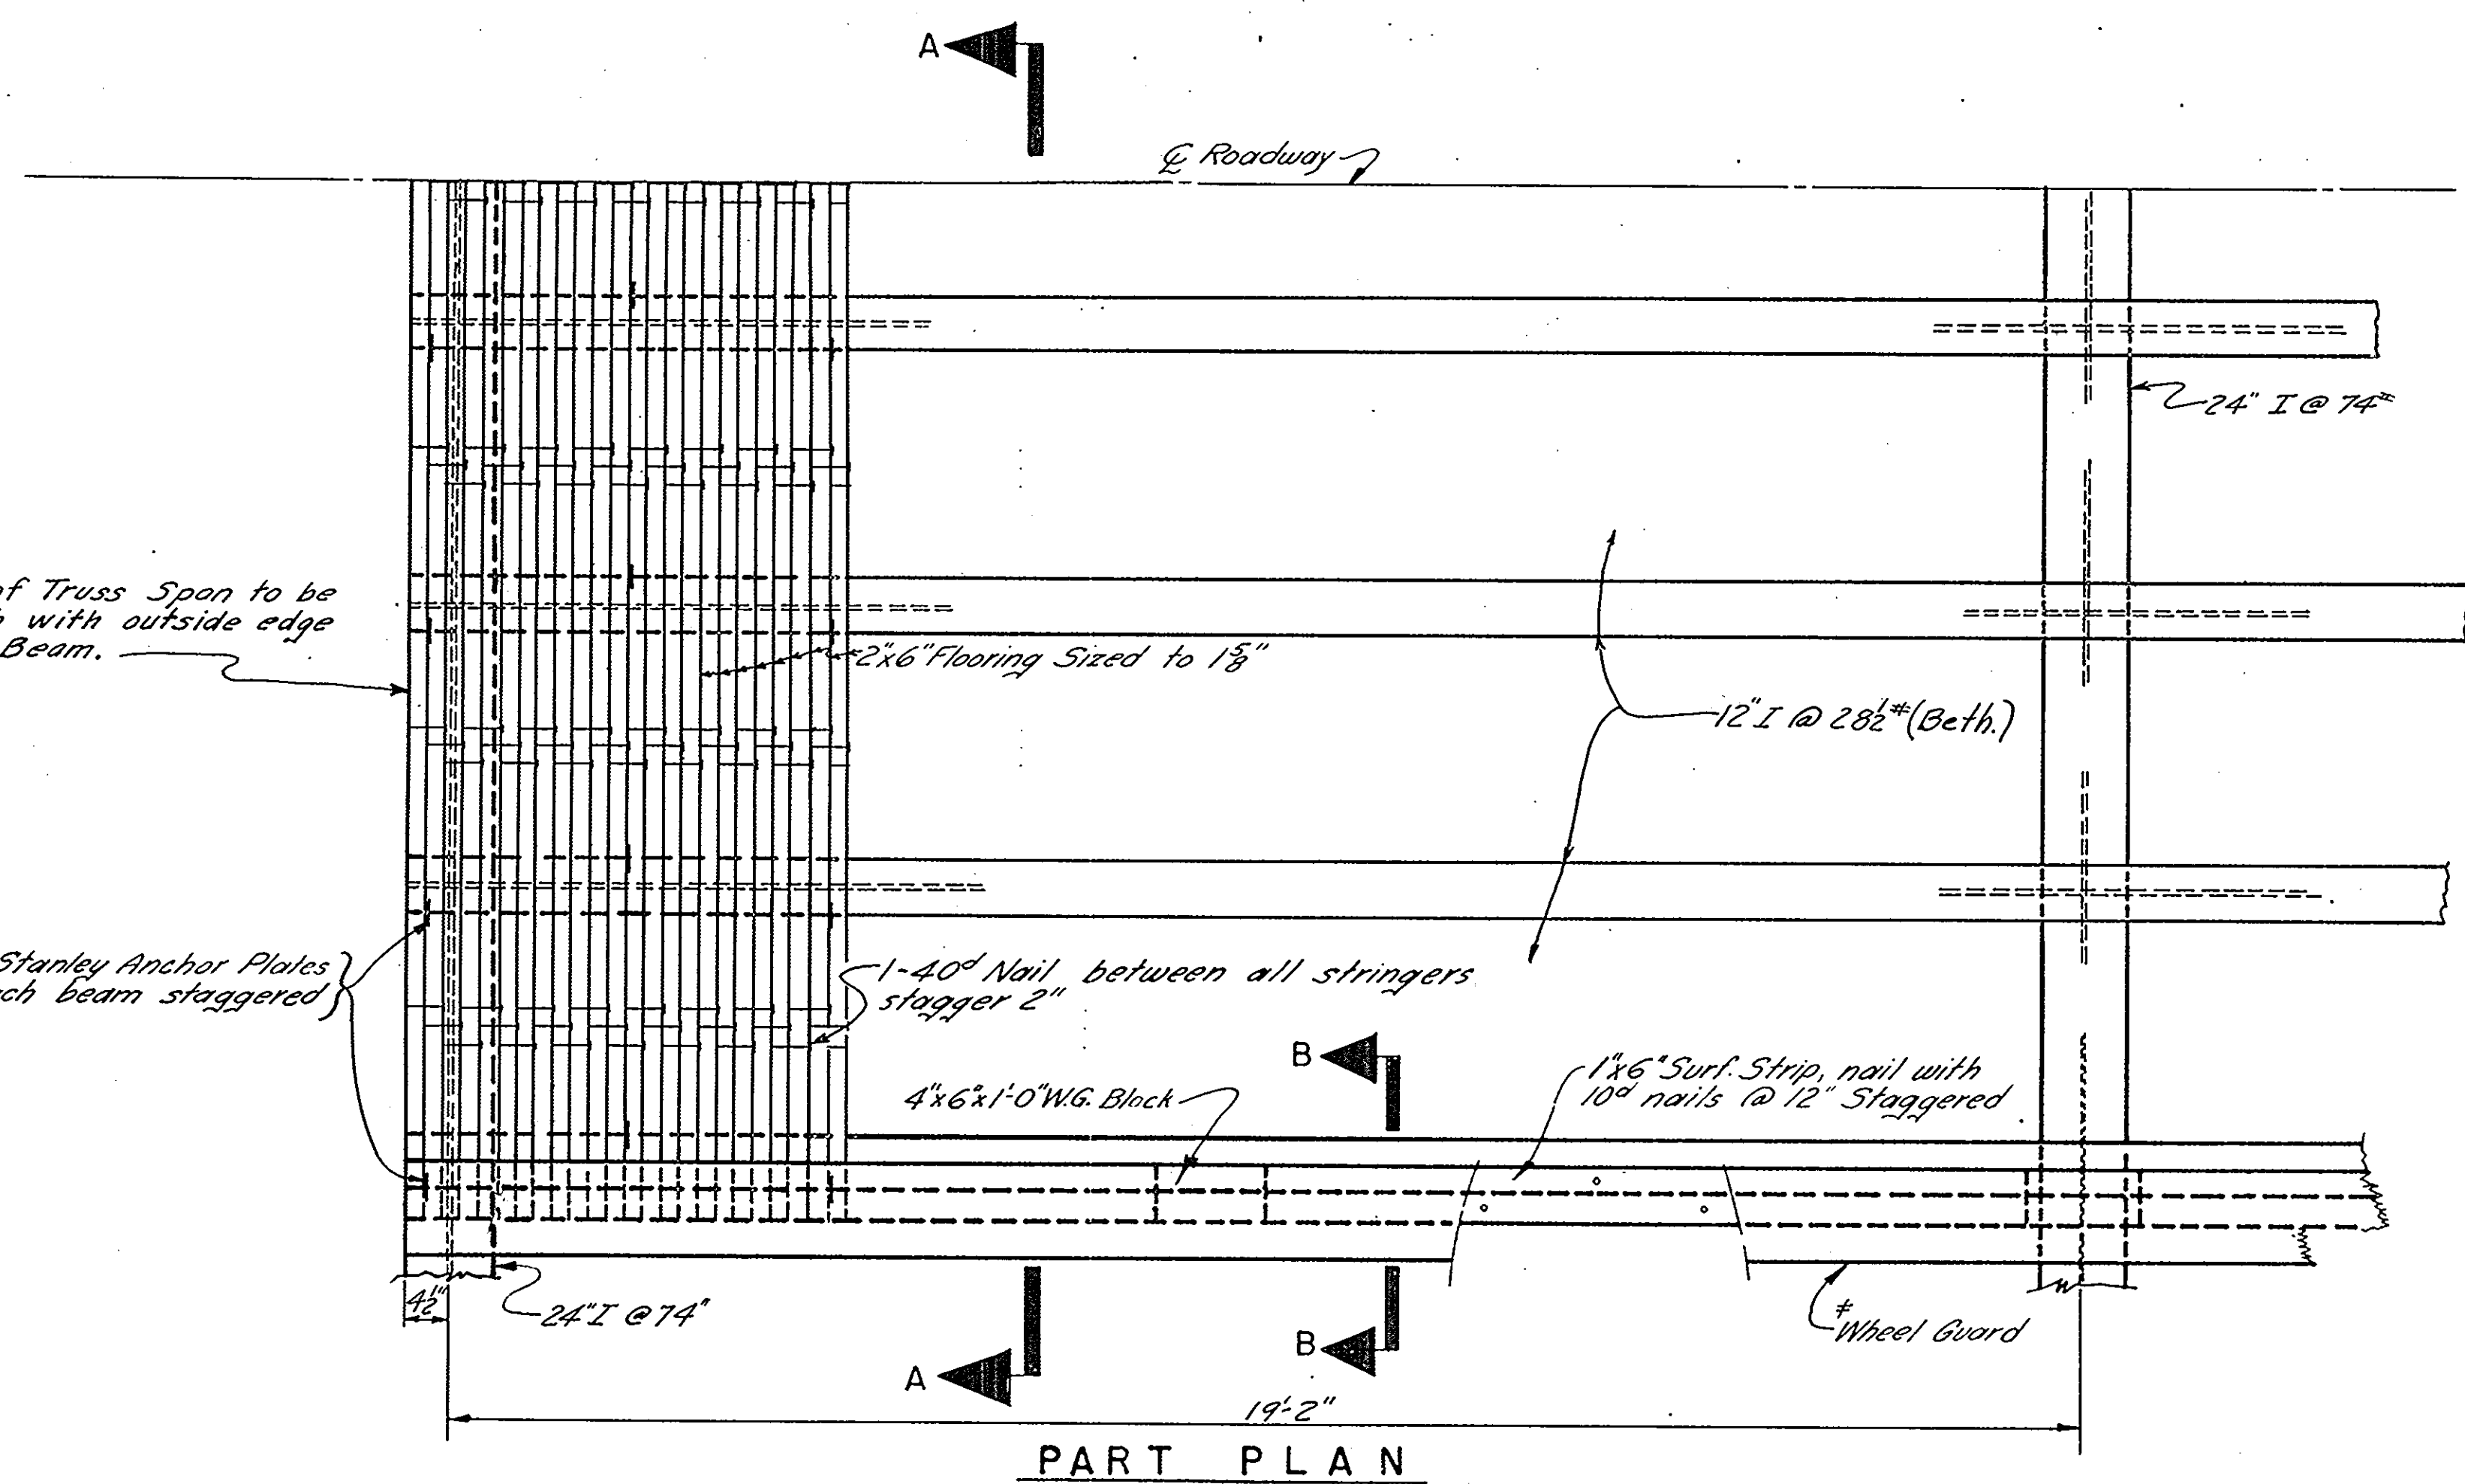
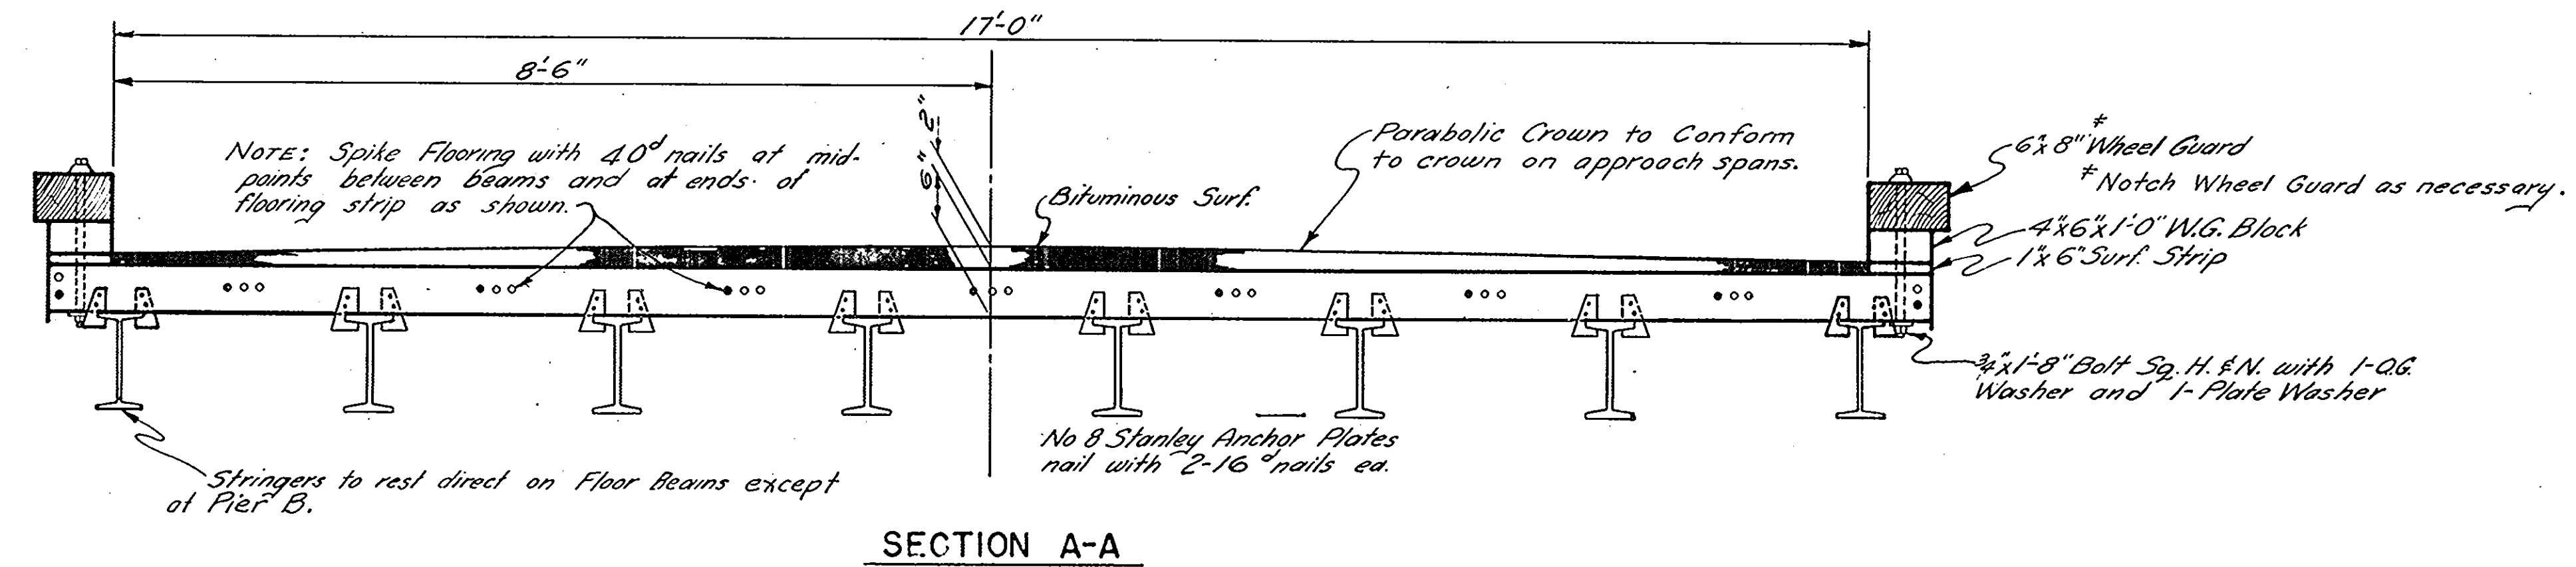
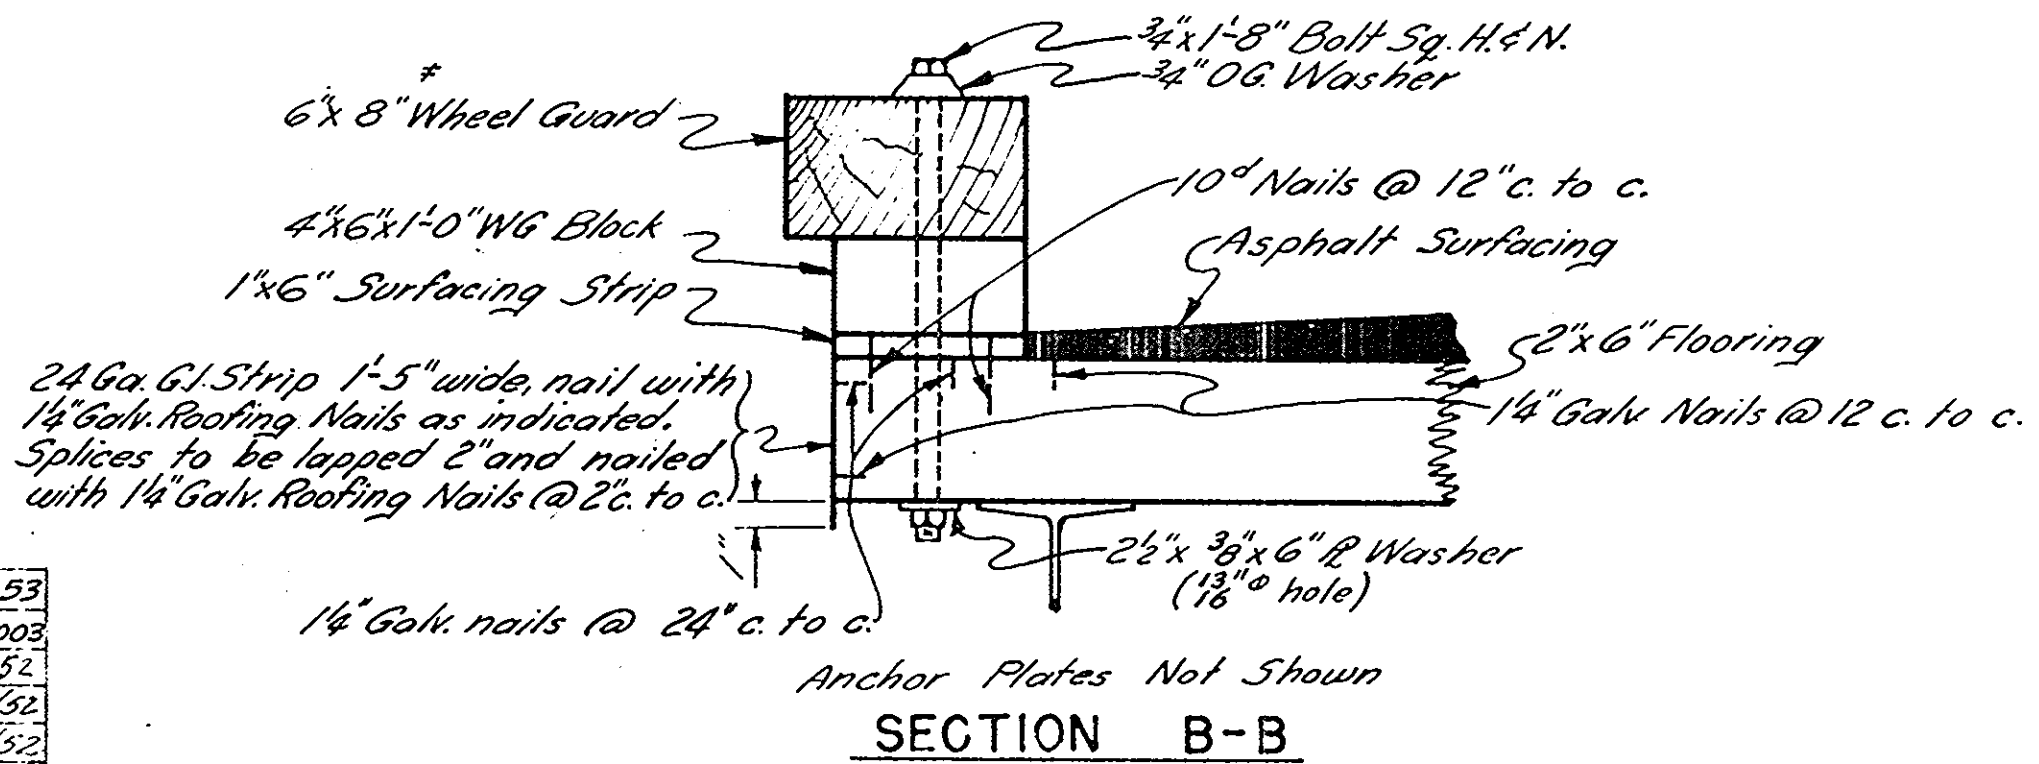


FED. RD. DIV. NO.	STATE	COUNTY	SC. DOCA. NO.	ROAD NO.	SHEET NO.	TOTAL SHEETS
3	SC.	Anderson	45003	152	8	10

NOTE: Stringers of Truss Span to be cut off flush with outside edge of End Floor Beam.

NOTE: Place Stanley Anchor Plates No. 8 along each beam staggered 18"

NOTE:-
In placing Surfacing Strips, begin with a 15'-9" length, followed by 16'-0" lengths, with a 6'-2" length on the end.
In placing wheel guards, begin with a 16'-0" length with a 6'-5" length on the end.
Wheel guard blocks are to be placed at each end of wheel guard with one under center except for 6'-5" length.

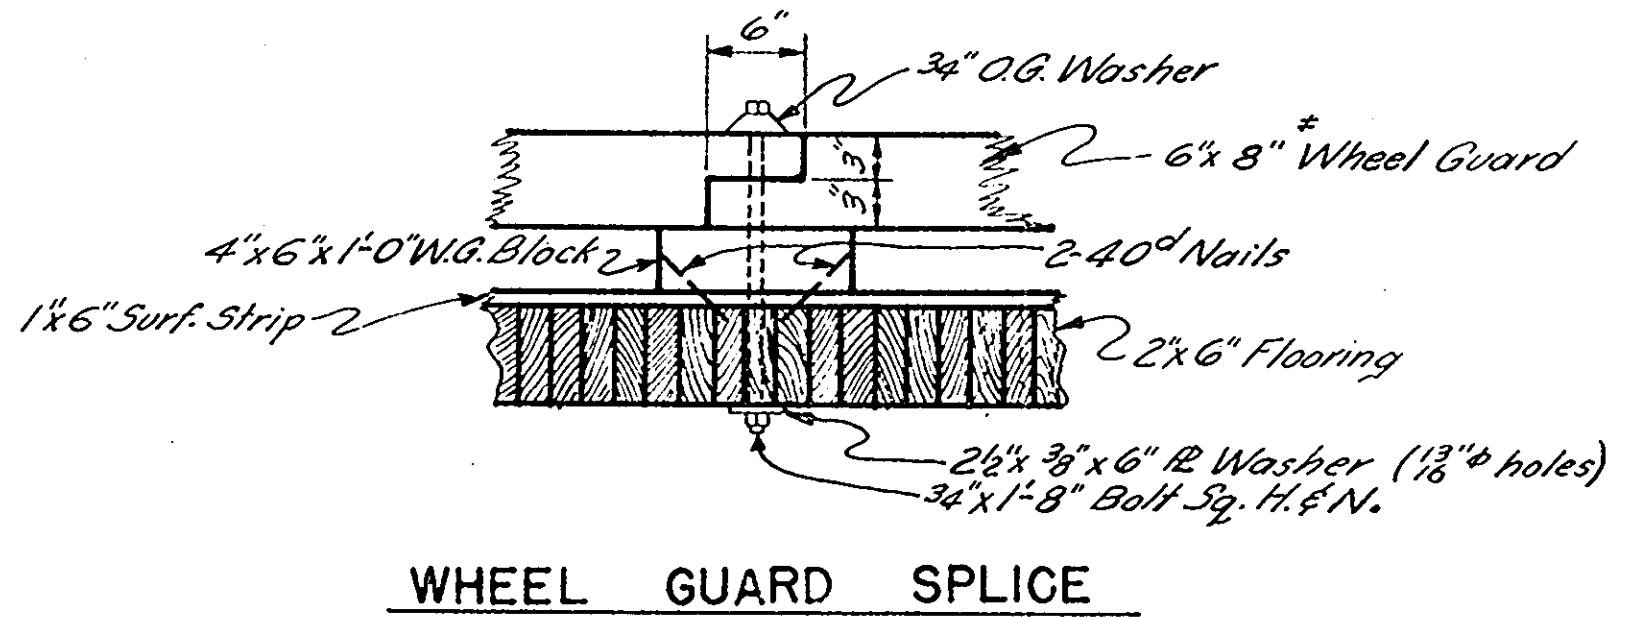

NOTE: See Sheet No. 7 for General Notes.

TRUSS QUANTITIES						
TIMBER			HARDWARE			
NO.	DESCRIPTION	SIZE	MB.M.	NO.	DESCRIPTION	LBS.
52	W.G. Blocks S&S	4"x6"x1'-0"	.104	52	Bolts Sq. H. & N.	3/4"x1'-8"
1421	Flooring SIS	2"x6"x18'-0"	25.578	52	O.G. Washers	3/4"
22	Surfacing Strip R	1"x6"x15'-6"	.170	22	2A Ga. G.I. Strips	1'-4"x15'-8"
2	" " R	1"x6"x6'-2"	.006	2	" " " "	1'-4"x6'-3"
2	" " R	1"x6"x15'-9"	.016	1032	Stanley Anchor Pts. No. 8	522.19
24	Wheel Guard S&S	6"x8"x16'-0"	1.536	386	Nails	10d
2	" " S&S	6"x8"x6'-5"	.051	12988	"	40d
				2064	"	16d
				1356	Roofing Nails	1 1/4"
				52	PL. Washers	2 1/2"x3/8"x6"
				2	2A Ga. G.I. Strips	1'-4"x15'-10"
TOTAL			27.461			2168
STRUCTURAL STEEL						
See Sheet No. 9						

S. C. STATE HIGHWAY DEPARTMENT
COLUMBIA
FLOORING DETAILS
FOR 19'-8" TRUSS SPAN
FOR BRIDGE OVER
ROCKY RIVER
DOCKET NO. 45003 ROAD NO. 152
COUNTY: ANDERSON DATE: APRIL 1953

Rev.	C.H.E. G.K.B. 3-53
From	Dkt 42 5003
Quant.	G.K.B. 8-52
Tr.	T.M. G.K.B. 6/52
Dr.	T.M. G.K.B. 7/52
Des.	By Chas. Davis

Not to Scale.