South Carolina Department of Transportation

INTERSTATE 26 (I–26) CORRIDOR IMPROVEMENT PROJECT (MM 172–187)

EXIT 172 US 15

Project Location
Dorchester County

Map Legend

- PROPOSED ROADWAY
- PROPOSED BRIDGE
- PROPERTY LINE
- EXISTING RIGHTS OF WAY
- NEW RIGHTS OF WAY
- CONCRETE ISLANDS
- REMOVAL OF ROADWAY
- GRASSED MEDIAN
- STREAMS
- WETLANDS
- OPEN WATER
- CONTROL ACCESS (C/A)
- TEMPORARY CONST. EASEMENT

SCALE : 1" = 200'

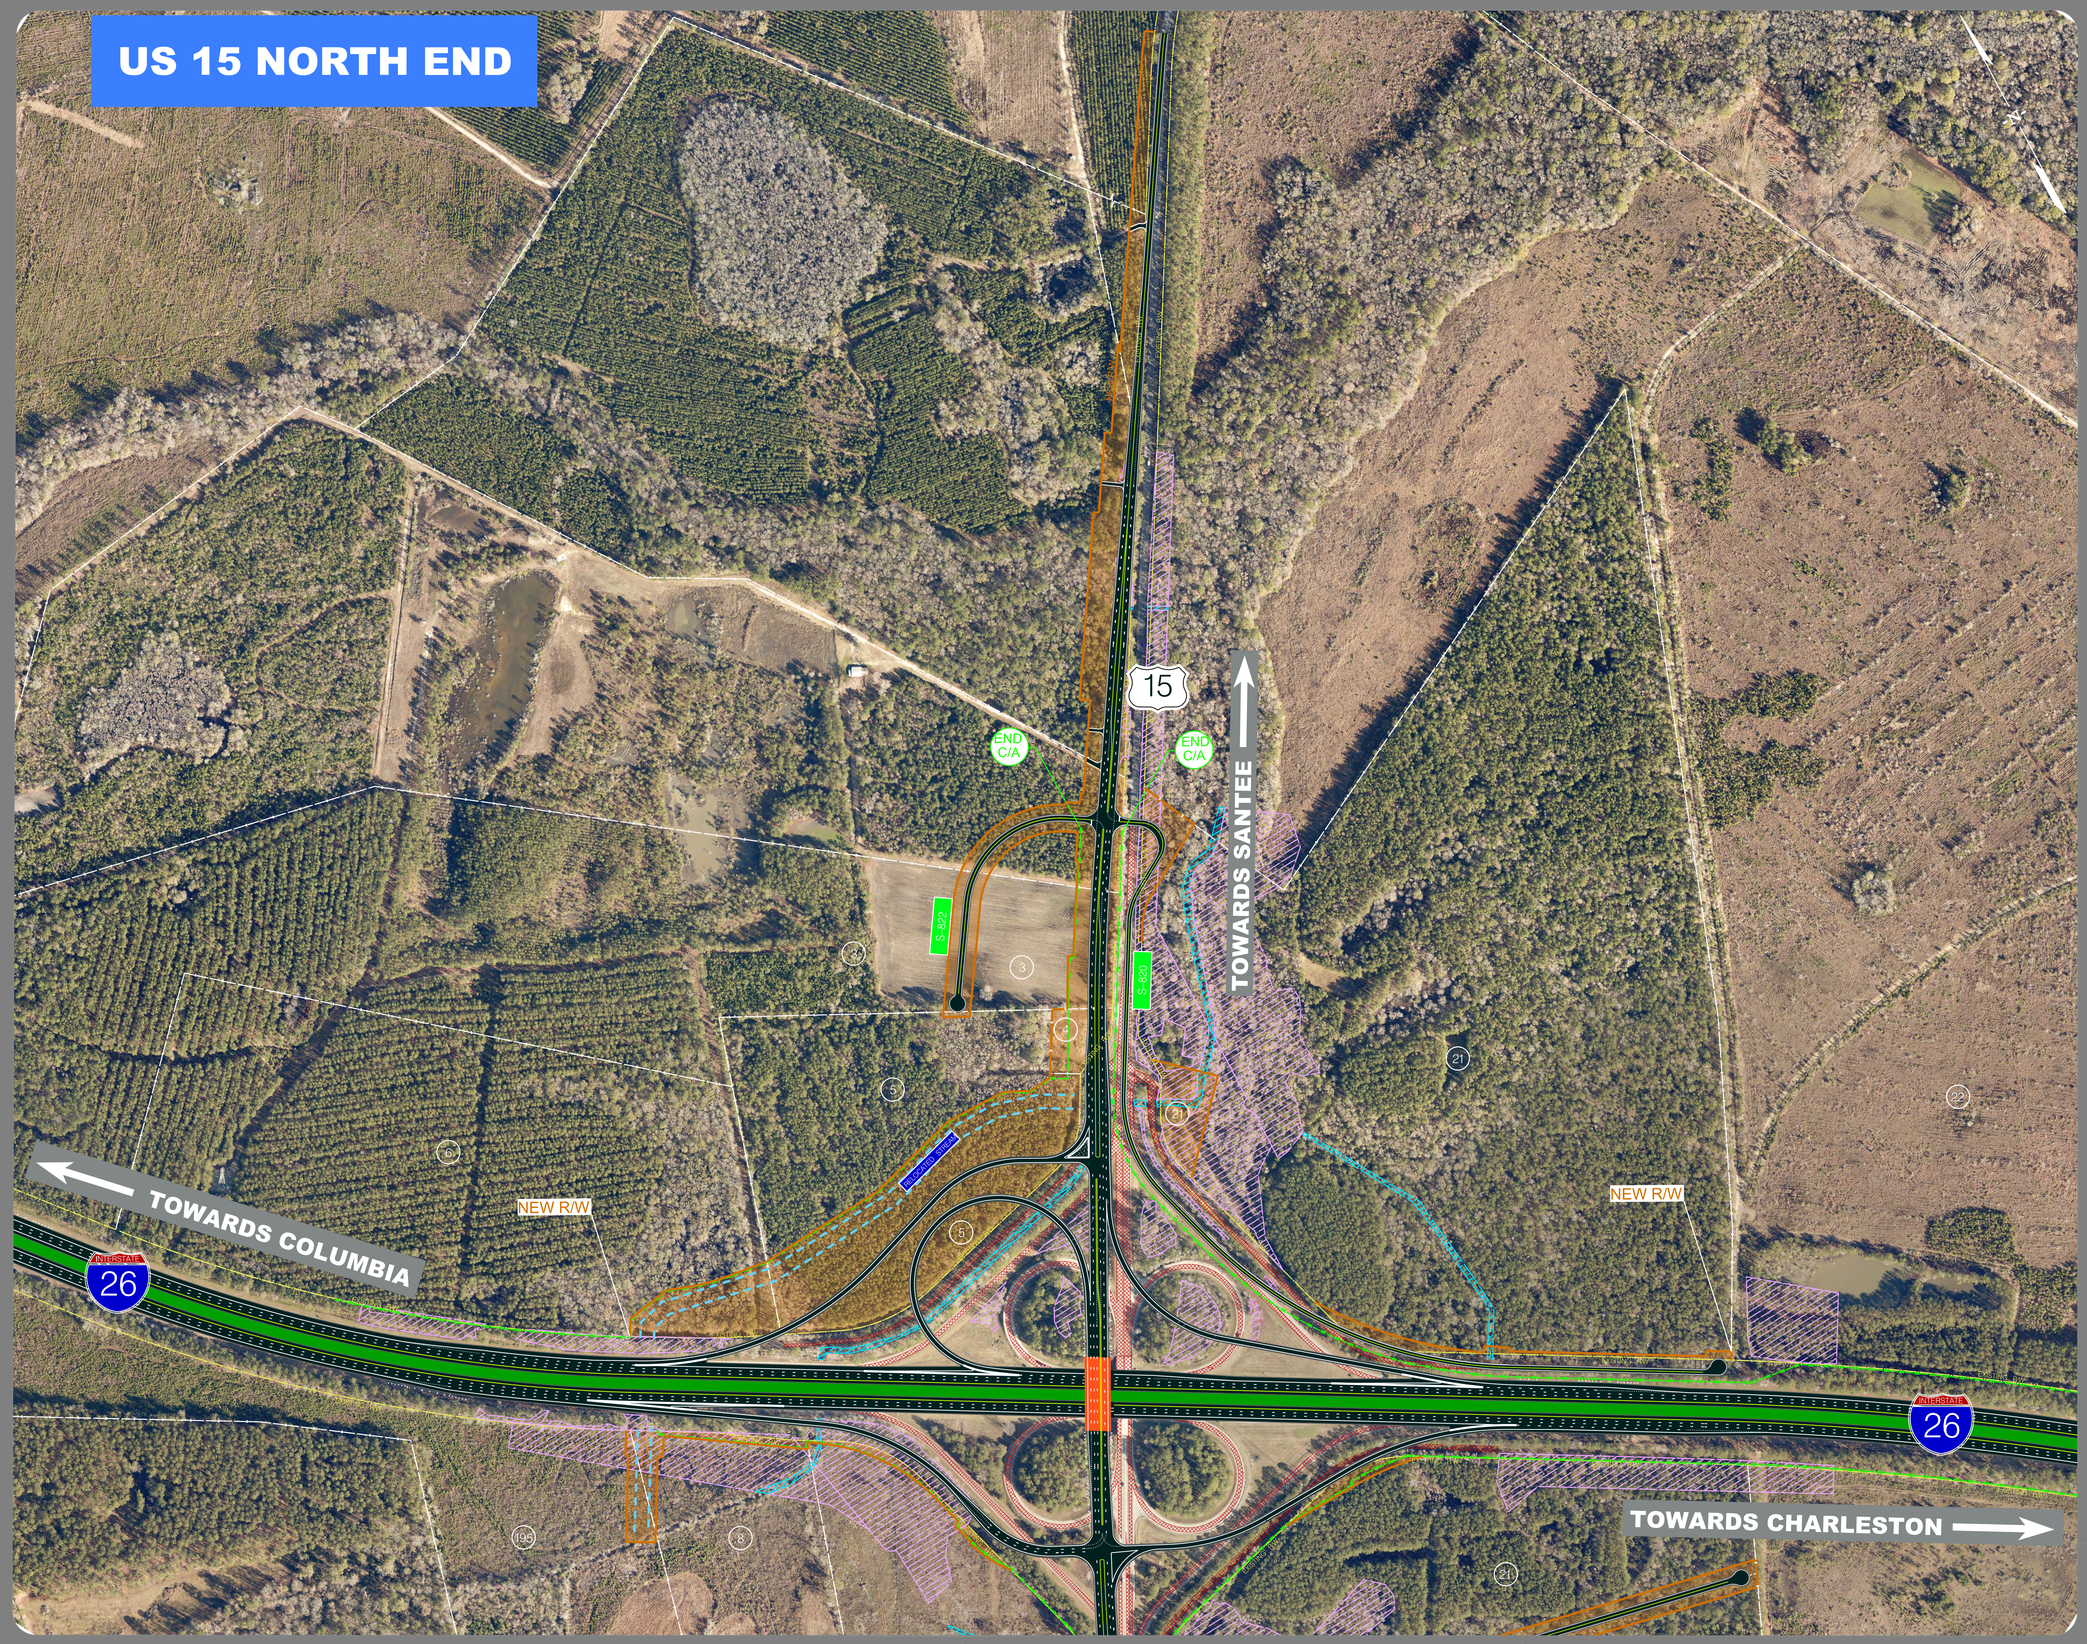

Contact Information

C.T. York
South Carolina Dept. of Transportation
955 Park Street
Columbia SC 29201
Email: i26improvements@scdot.org
www.i26improvements.com/mm172-187

Disclaimer

These displays are meant to show concepts for planning purposes only and are subject to change.

U.S. Department of Transportation
Federal Highway Administration

APRIL 28, 2026