



PLAN	NO.	NOTE BOOK	SURVEYED	BY	DATE	PLOTTER	CHECKED	BY	DATE

PROFILE	NO.	NOTE BOOK	SURVEYED	BY	DATE	PLOTTER	CHECKED	BY	DATE

FED. ROAD DIV. NO.	STATE	COUNTY	DOCKET NO.	PROJECT NO.	ROUTE NO.	SHEET NO.	TOTAL SHEETS
3	S. C.	OCONEE	37.5003	—	271	3	9
							Rev.

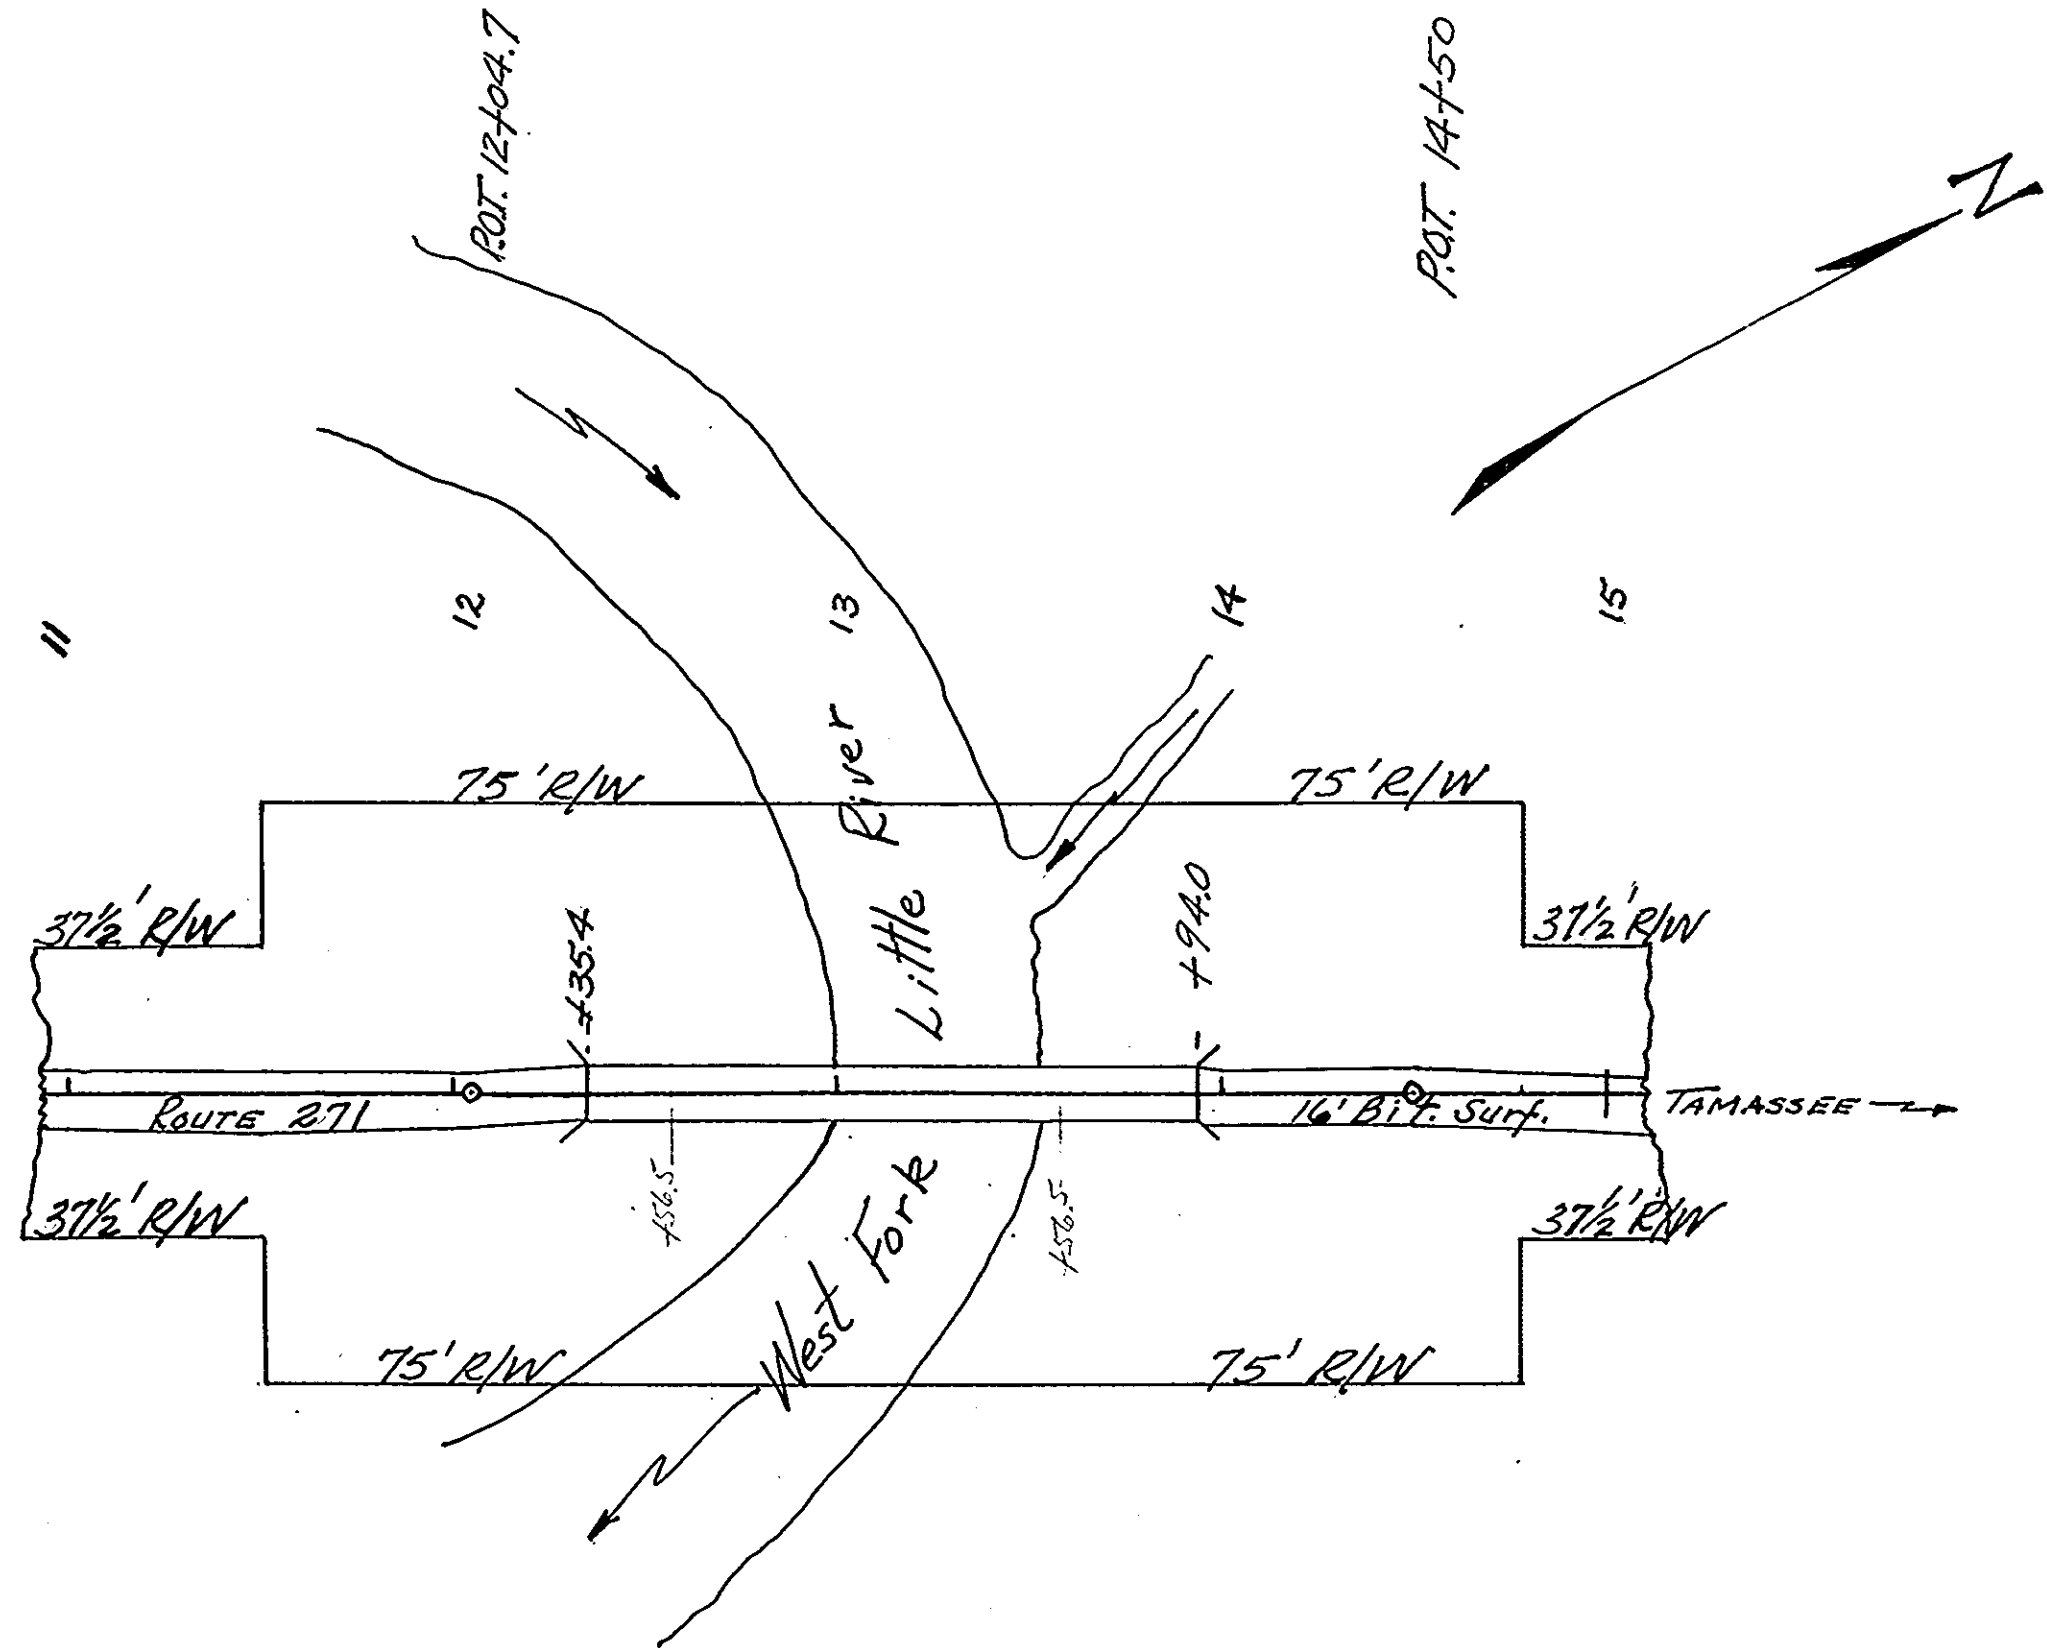

B.M. No. 2 - Nail In Power Pole
35' R/W STA. 12+19 - E.L. = 447.58
75' R/W Lt. & Rt. Sta. 14+50.5 to 14+77.5

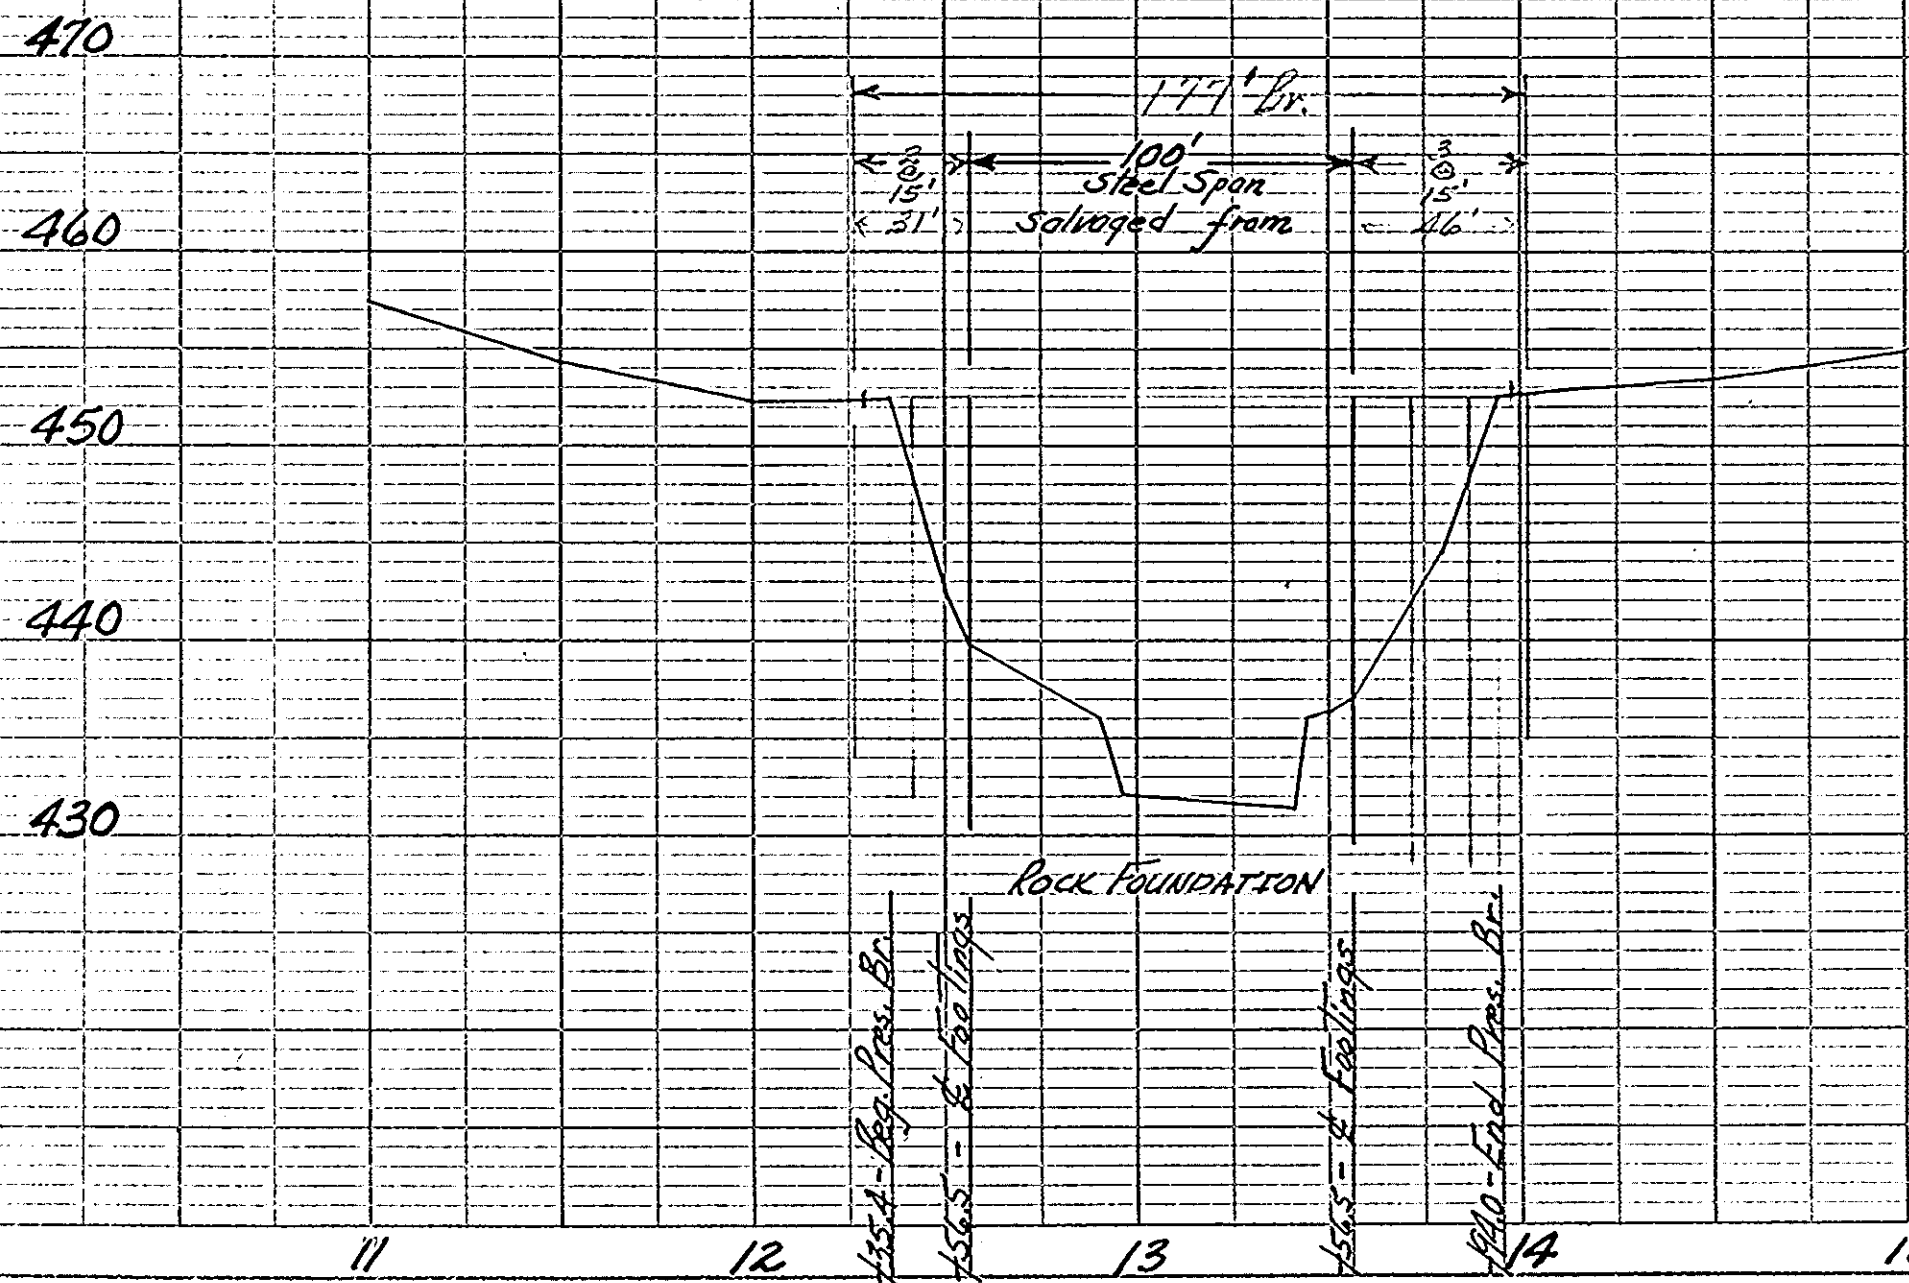

S.C. STATE HIGHWAY DEPARTMENT
COLUMBIA, S.C.
ROAD PLAN & PROFILE
FOR BRIDGE OVER
WEST FORK LITTLE RIVER
NEAR
TAMASSEE
DOCKET 37.5003 OCONEE CO.
ROUTE No. 271 - JANUARY 31, 1956