

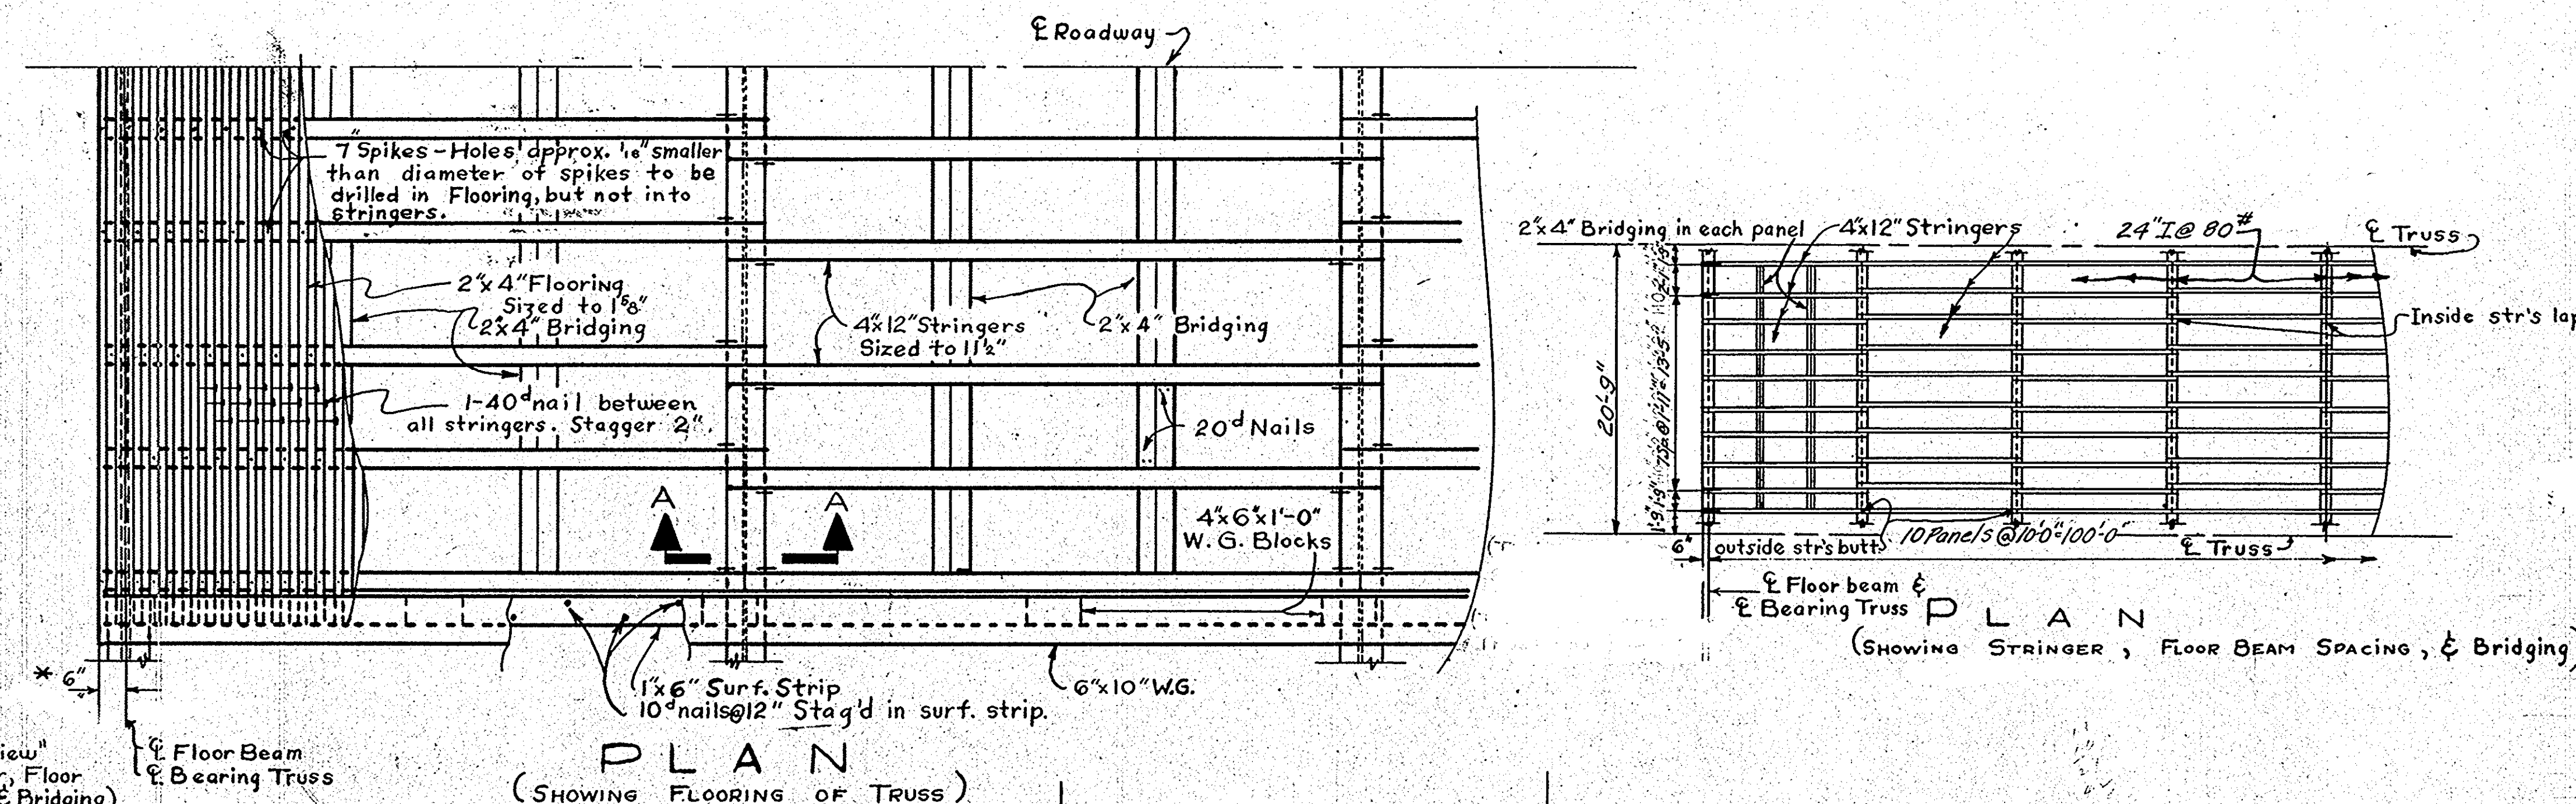
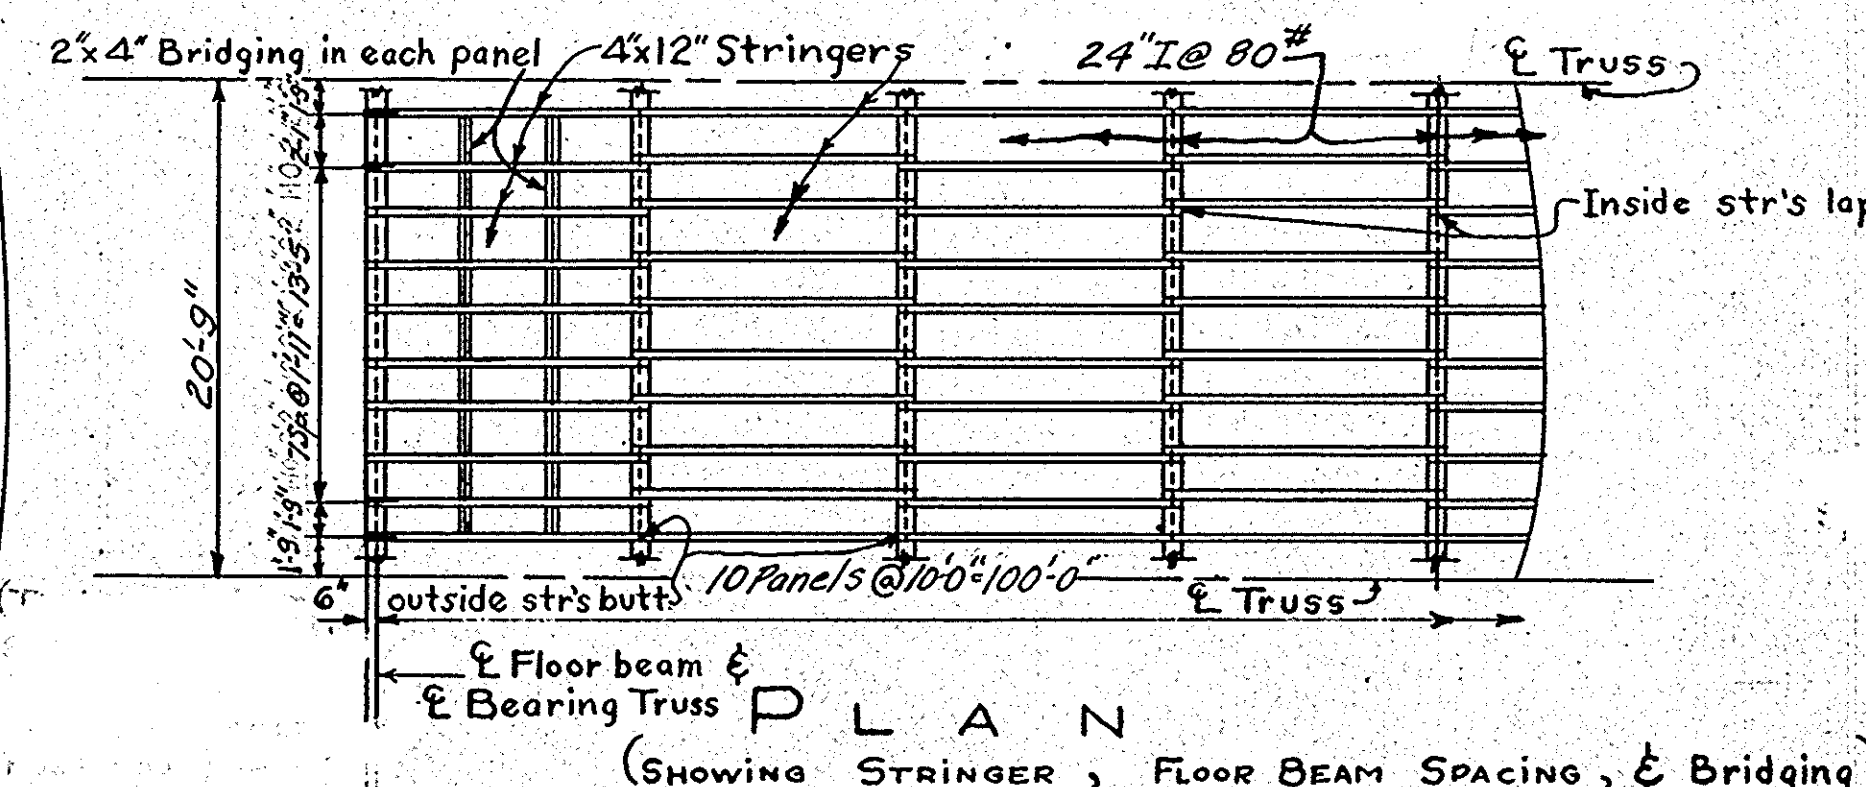



FED. RD. DIV. NO.	STATE	COUNTY	DOCKET No.	ROUTE No.	SHEET No.	TOTAL SHEETS
3	S.C.	Oconee	375003	271	8	9

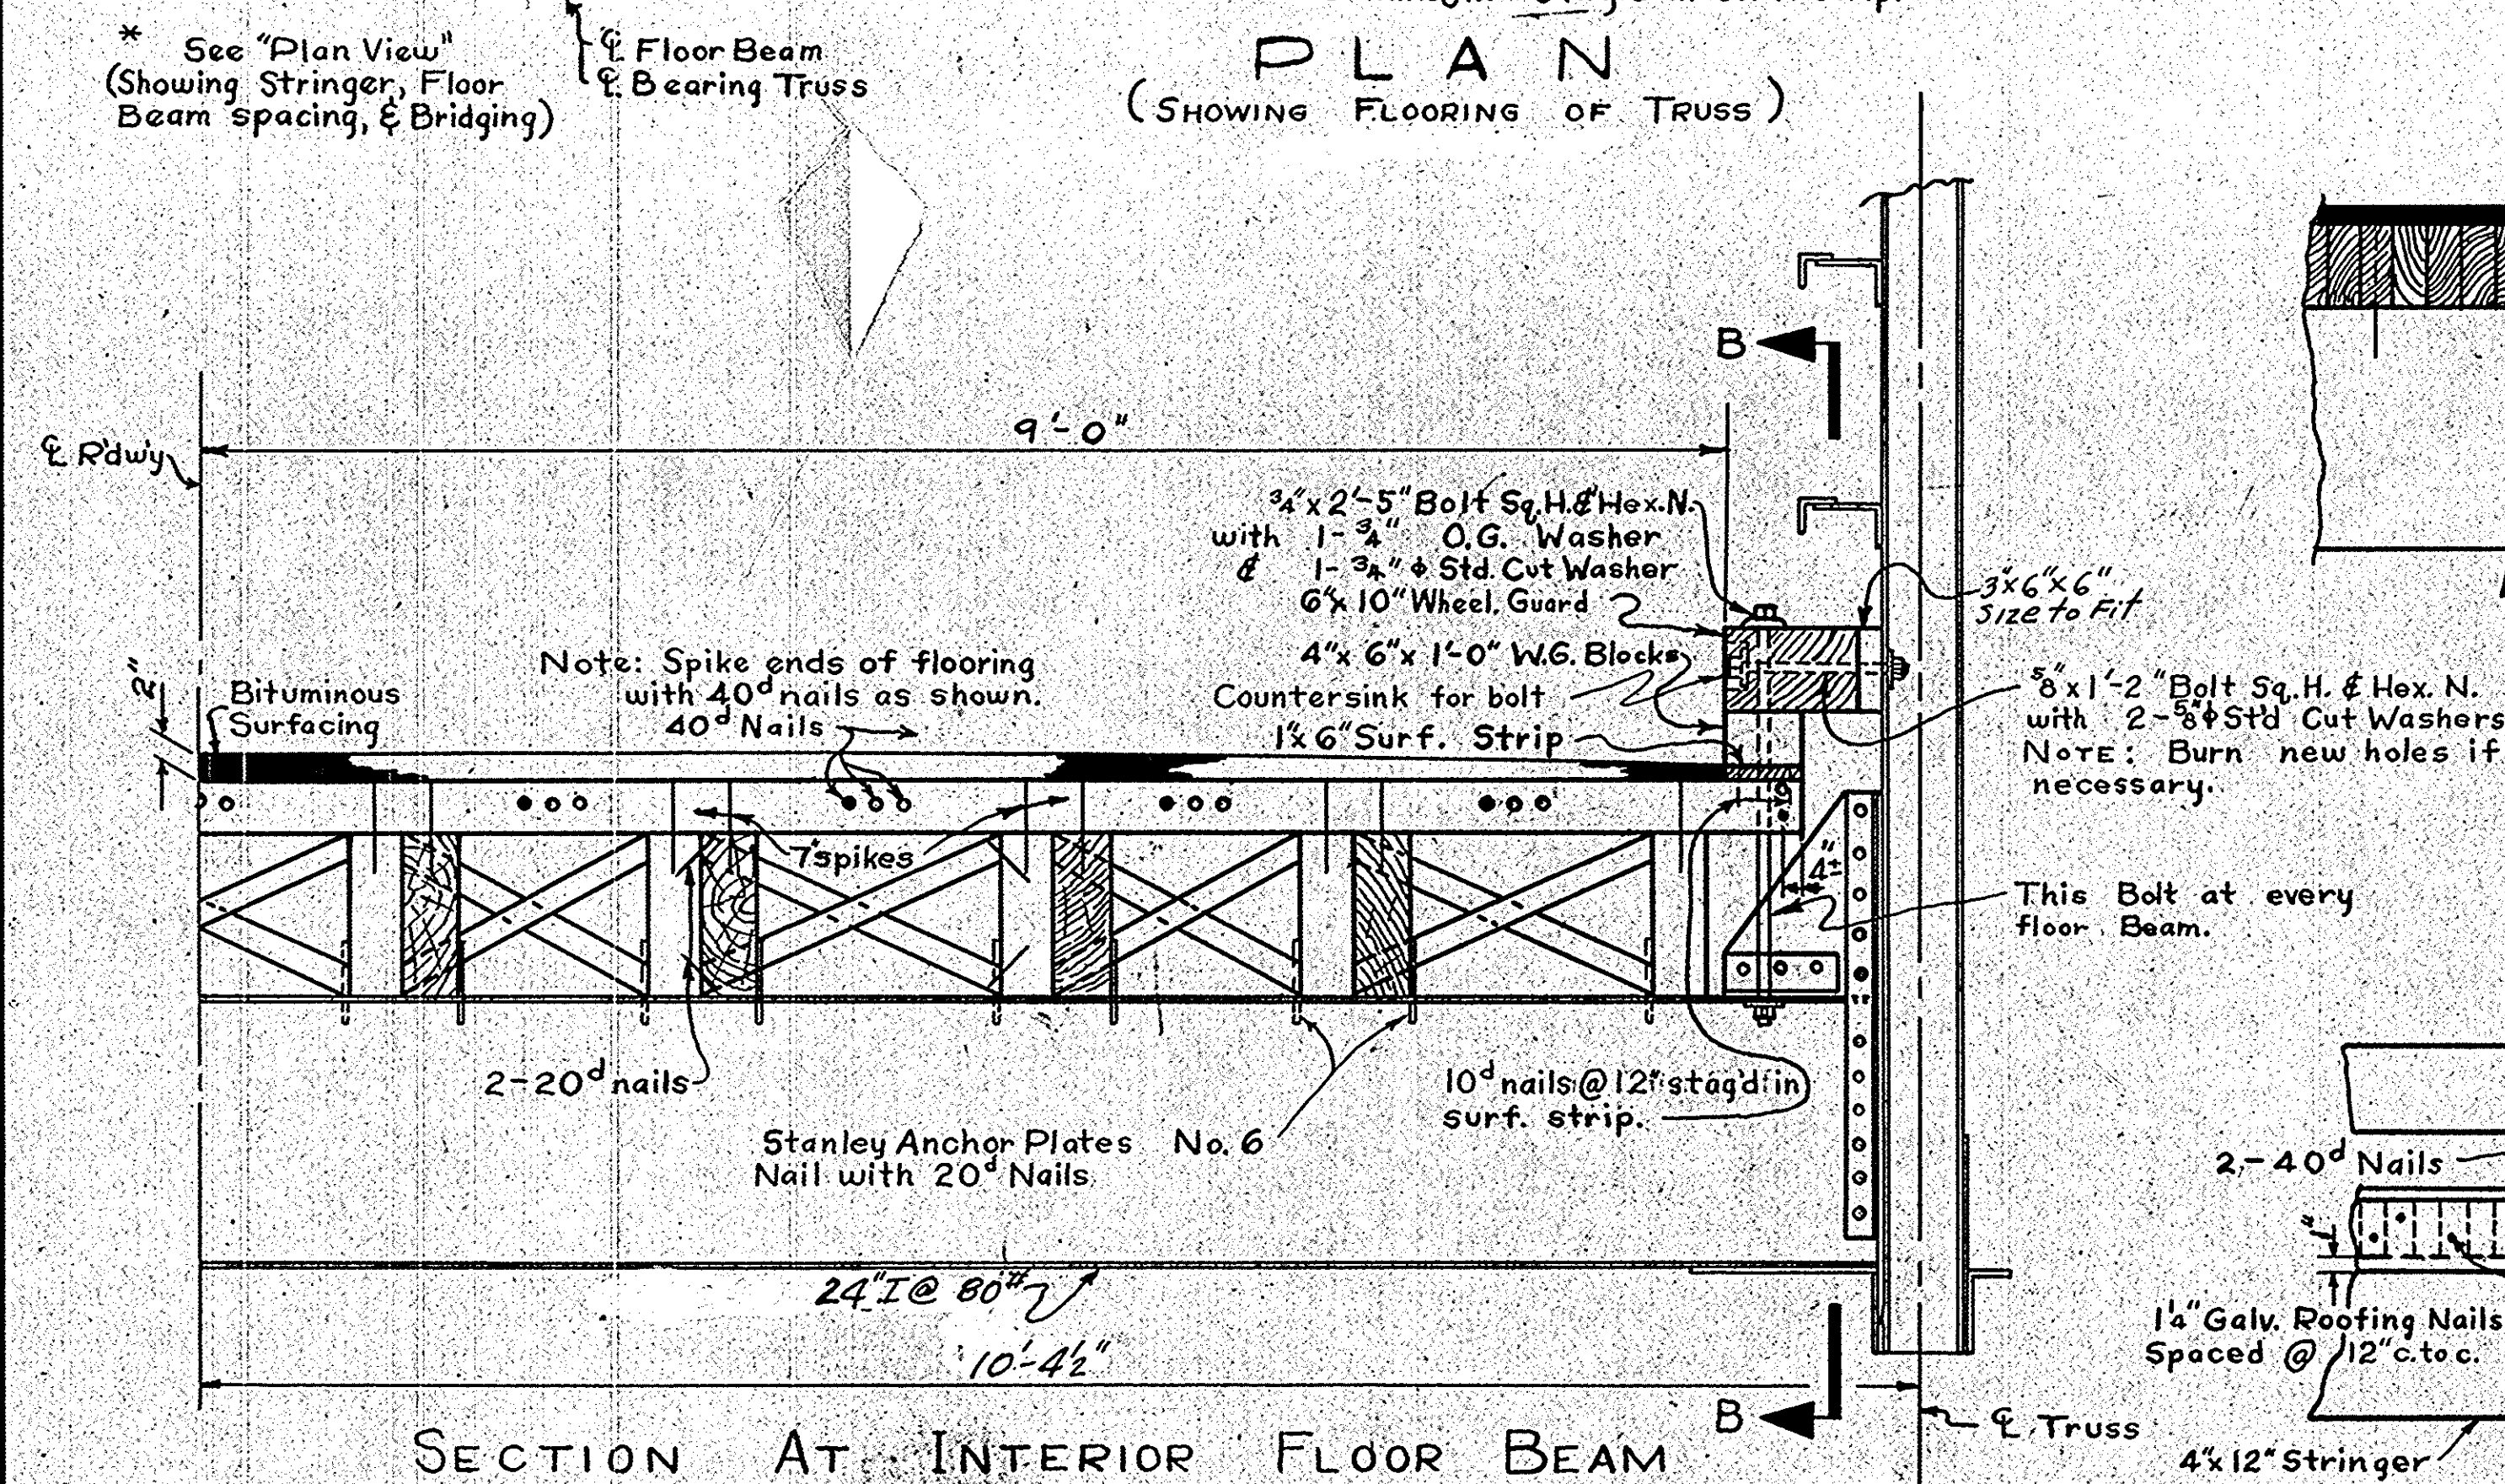

TRUSS QUANTITIES — SPAN 4					
TIMBER			HARDWARE		
No.	Description	Size	No.	Description	Size
4	Stringers	SIE 4x12x10-6	20	Bolts Sq.N.	5/8"x1-9"
16	"	SIE 4x12x10-6	22	Bolts Sp.H. & Hex.N.	5/8"x2-5"
16	"	SIE 4x12x10-6	20	" Sp.H. & Hex.N.	5/8"x1-5"
64	"	SIE 4x12x10-6	22	" Sp.H. & Hex.N.	5/8"x1-2"
45	Bridging	R 2x4x16-0	200	Stanley Anchor Plates No. 8	For 24 I@80#
746	Flooring	SIS 2x4x19-5	40	O.G. Washers	5/8"
22	Blocks	R 3x6x0-6	22	O.G. Washers	3/4"
42	W.G. Blocks	R 4x6x1-0	44	Std. Cut	5/8"
2	Wheel Guards	R 6x10x11-0	22	Std. Cut	3/4"
18	"	R 6x10x10-6	20	Pl. Washers	2 1/2"x3/4"x6"
2	Surfacing Strips	E 1x6x10-3	204	Nails	10d
2	"	R 1x6x10-9	1890	"	20d
16	"	R 1x6x10-0	8380	"	40d
			40	"	60d
			2250	Spikes	7"
			156	Galv. Roofing Nails	14"
			4	24 Ga. G.I. Strips	1-3"x10-7"
			16	"	1-3"x10-2"
Total		15419	Total		152321

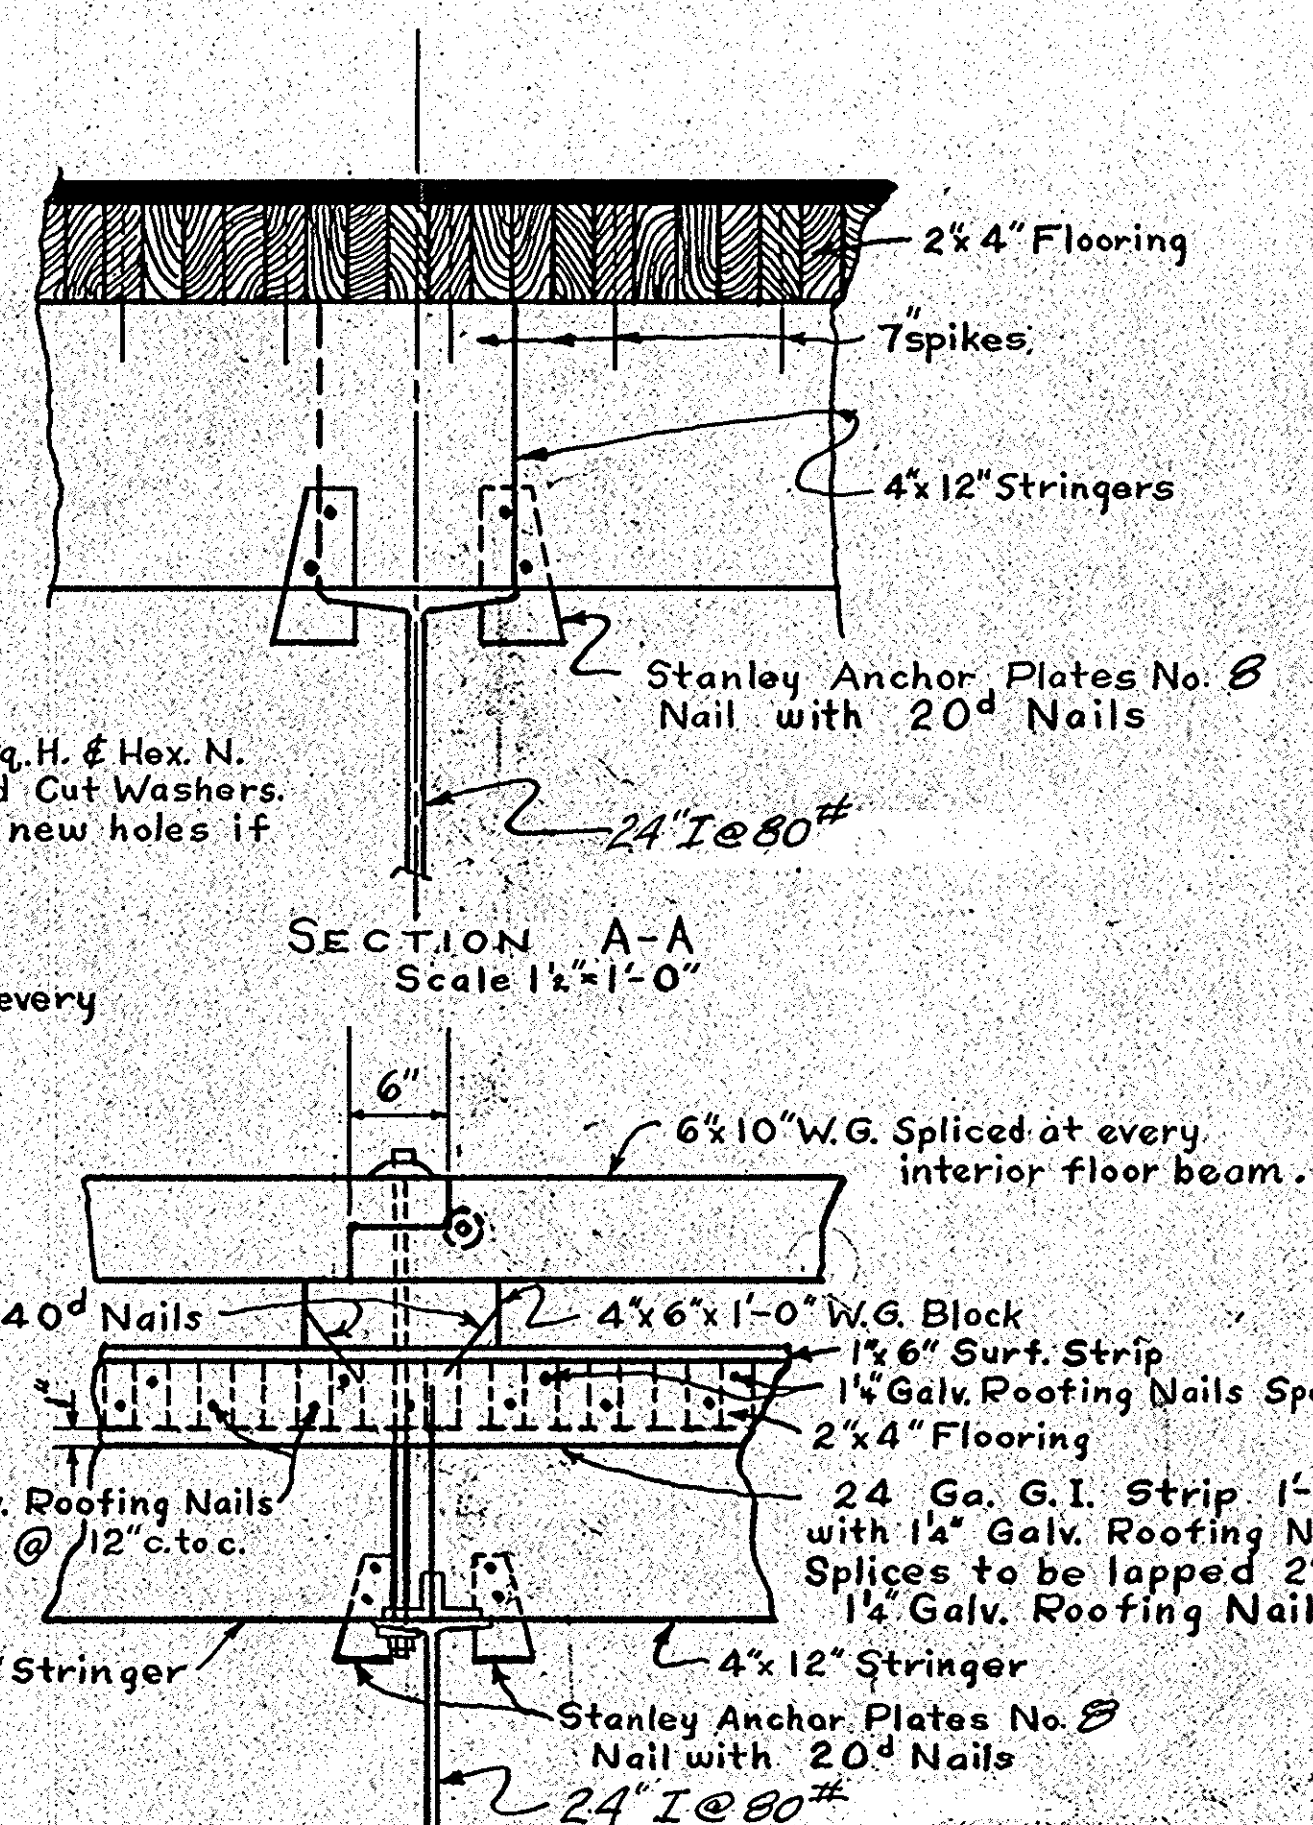

SECTION B-B
Scale 1"=1'-0"

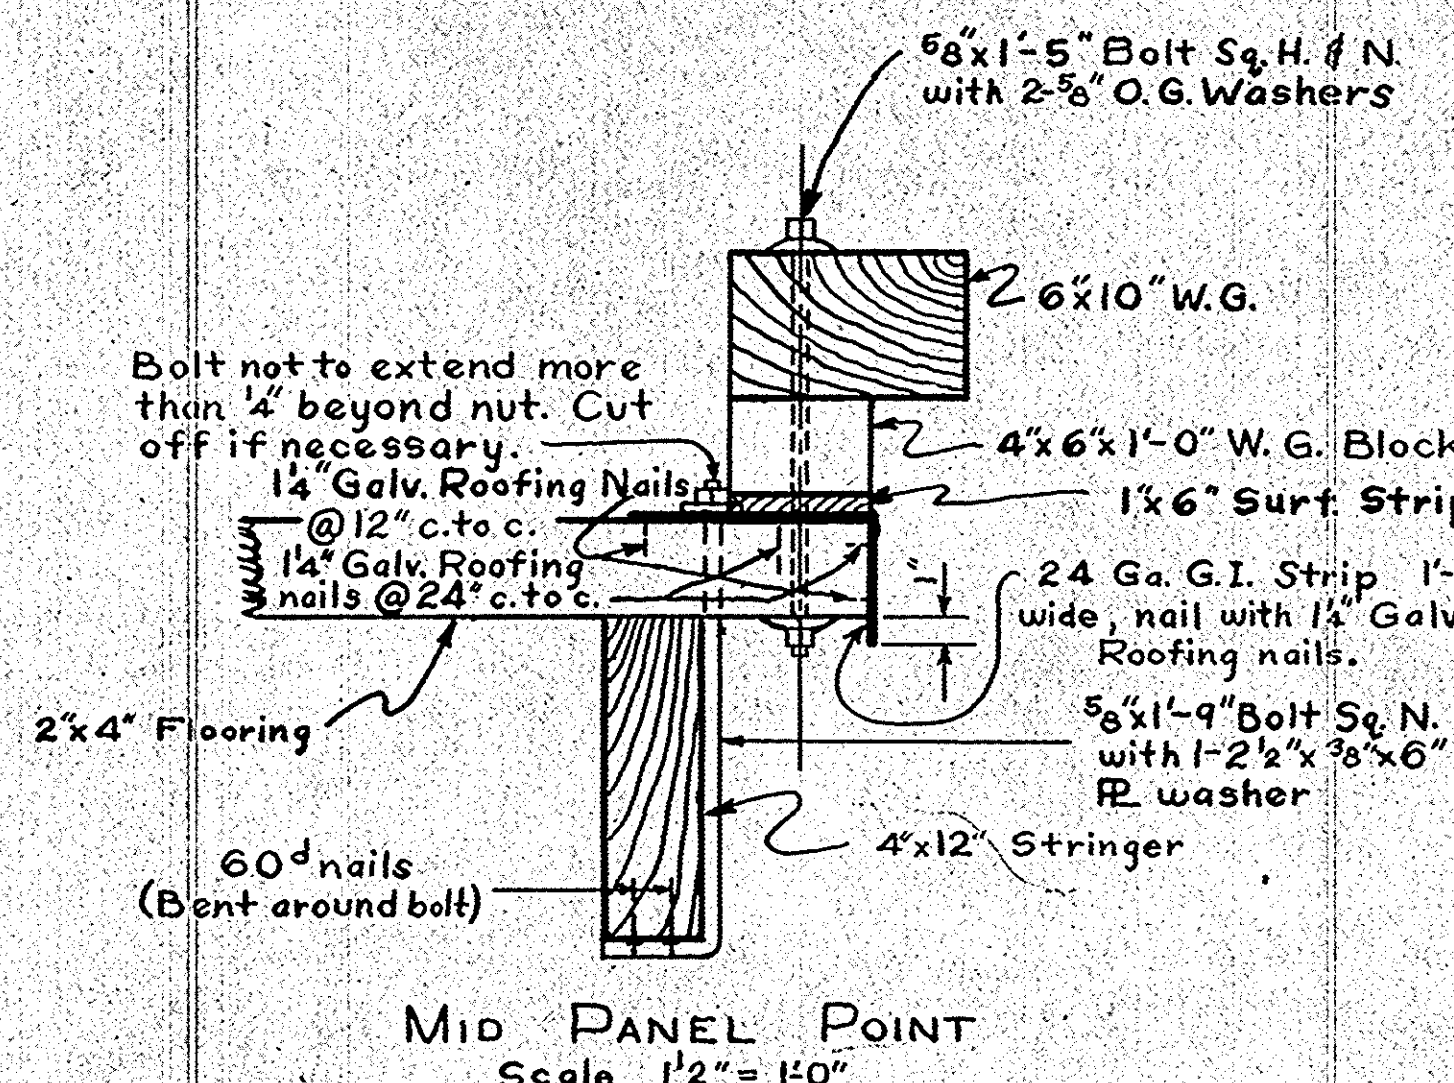

MID PANEL POINT
Scale 1 1/2"=1'-0"

S.C. STATE HIGHWAY DEPARTMENT
COLUMBIA
TIMBER DETAILS FOR
TRUSS SPAN 4
FOR BRIDGE OVER
WEST FORK LITTLE RIVER

Rev.	G.K.B. W.B.B. 4-55
Quant.	C.H.E. T.M. 6/52
Tr.	G.R.B. C.H.E. 6/52
Dr.	T.M. C.H.E. 6/52
Des.	
By	Chkd Date

Scales as shown

DOCKET No. 375003 ROUTE No. 271
Oconee COUNTY 4-55