South Carolina Department of Transportation

CONCEPTUAL INTERSECTION IMPROVEMENT


SC 41 AND S-8-100 (REFLECTANCE ROAD/HALFWAY CREEK ROAD)

Project Location
BERKELEYCOUNTY



Map Legend

- PROPOSED ROADWAY
- CONCRETE / TRUCK APRON
- GRASSING
- CURB AND GUTTER
- EXISTING PROPERTY LINE
- EXISTING RIGHT OF WAY
- PROPOSED RIGHT OF WAY

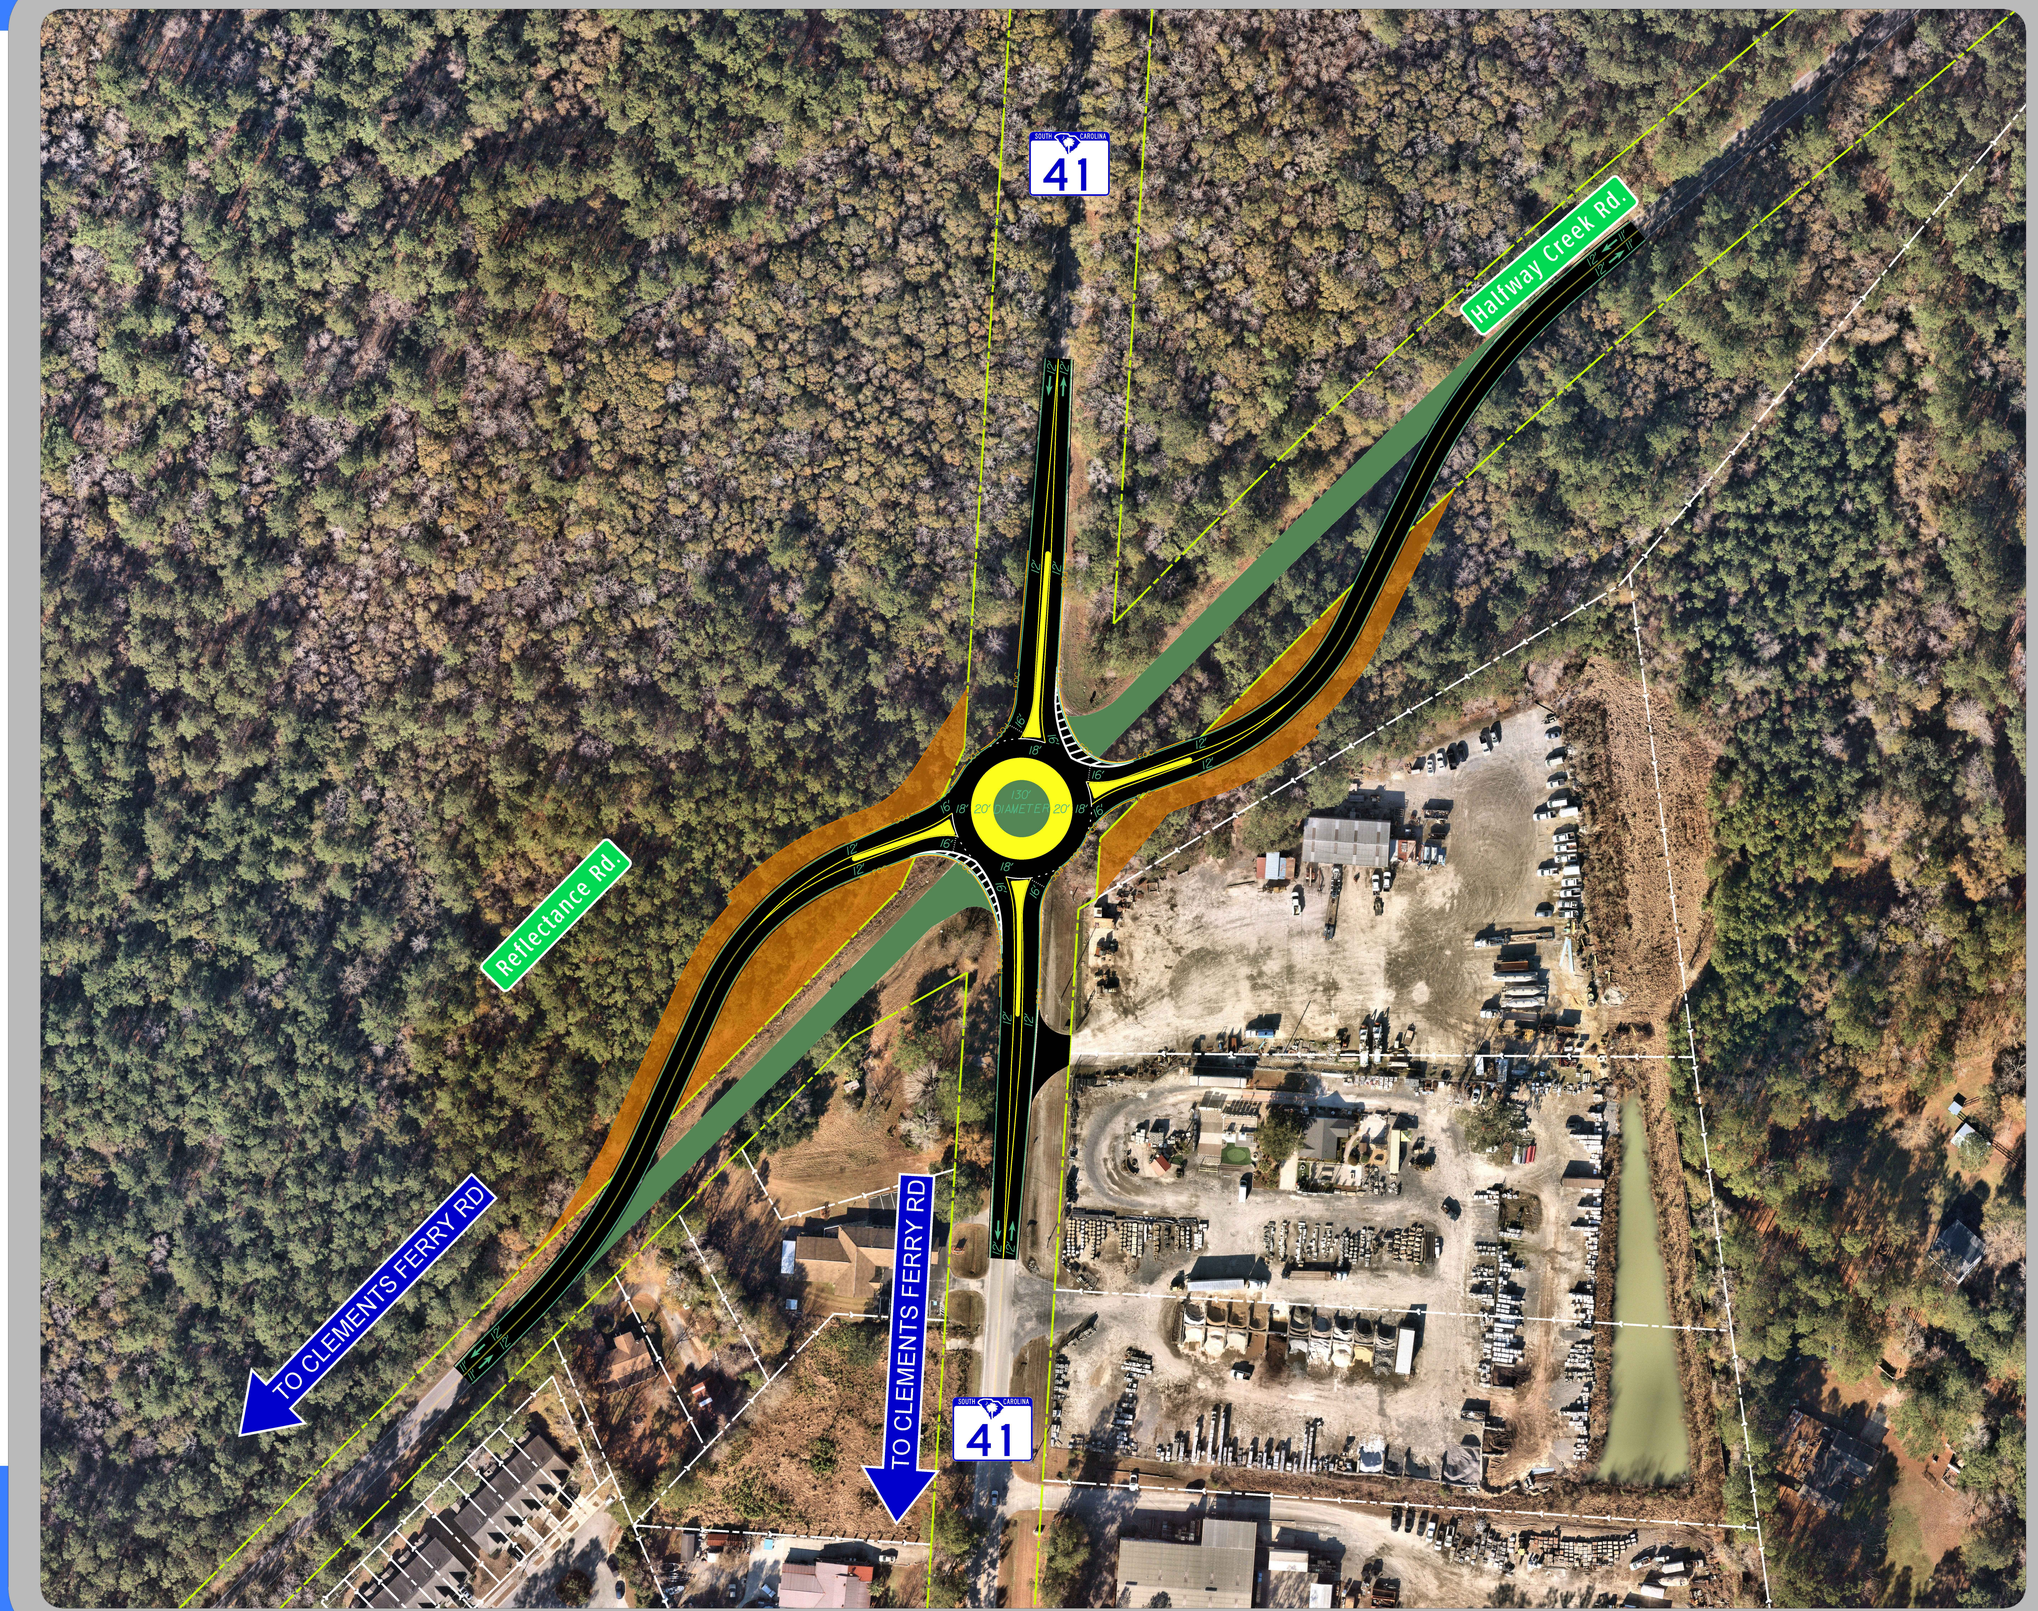

N

SCALE IN FEET
0 50 100 200

Contact Information

South Carolina Dept. of Transportation
955 Park Street
Columbia SC 29201

Questions/comments may be sent to:
W. Keith Riddle, PE, Traffic Engineering Project Manager
Phone: 803-737-0431
Email: riddlewk@scdot.gov

Project Website:
https://projectportal.scdot.org/sc-41-S100-Intersection

Disclaimer

These displays are meant to show concepts for planning purposes only and are subject to change.

SEPTEMBER 10 , 2026