




FED.RD DIST. NO.	STATE	COUNTY	ROUTE	S.C. DOCKET	SHEET NO.	SHEETS TOTAL
14	S.C.	ABBEVILLE	184	1,220	8	9

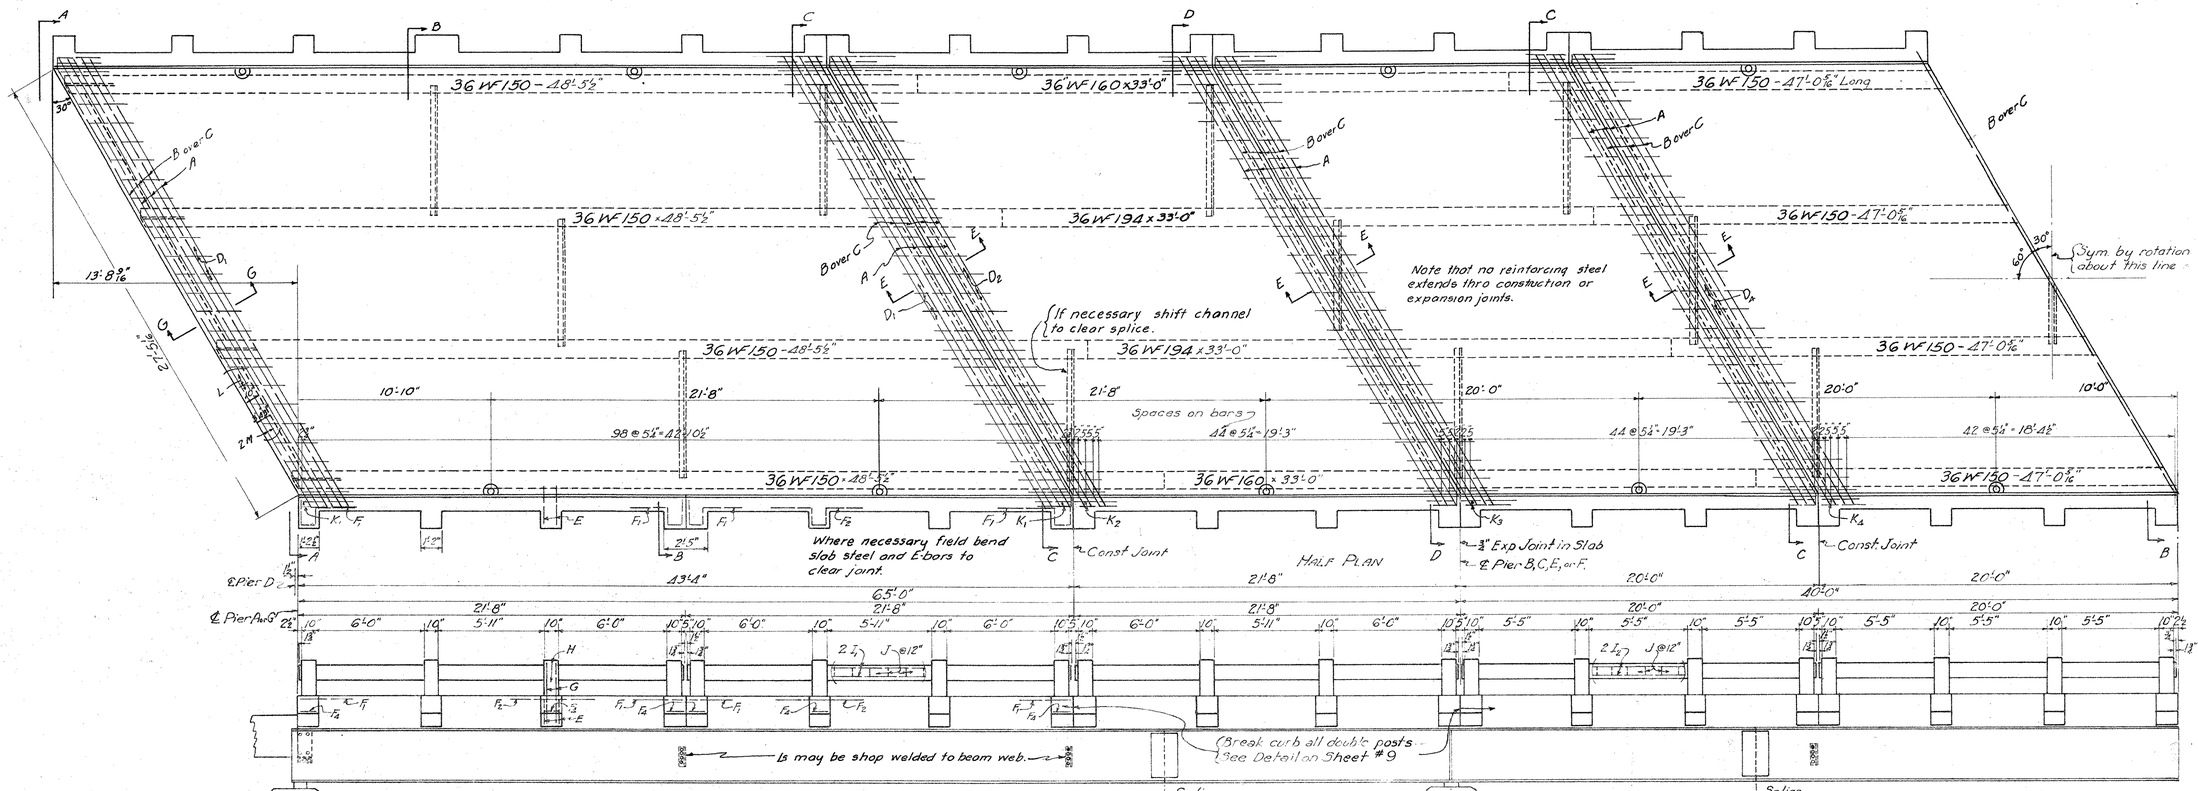

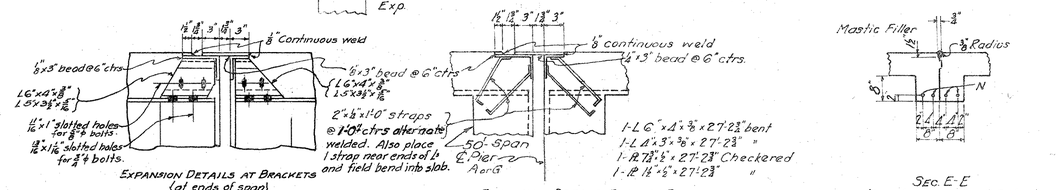

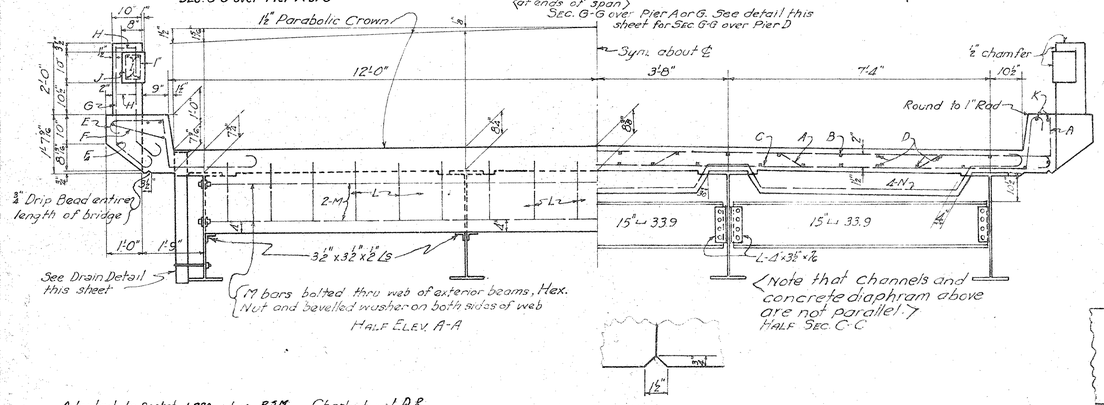

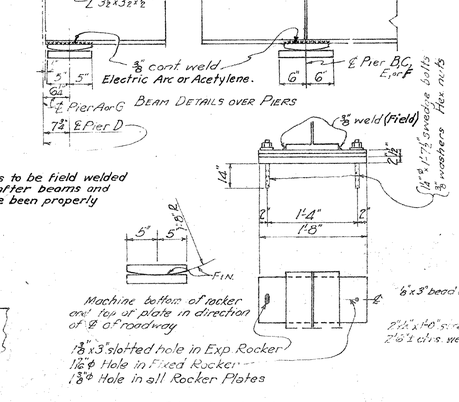

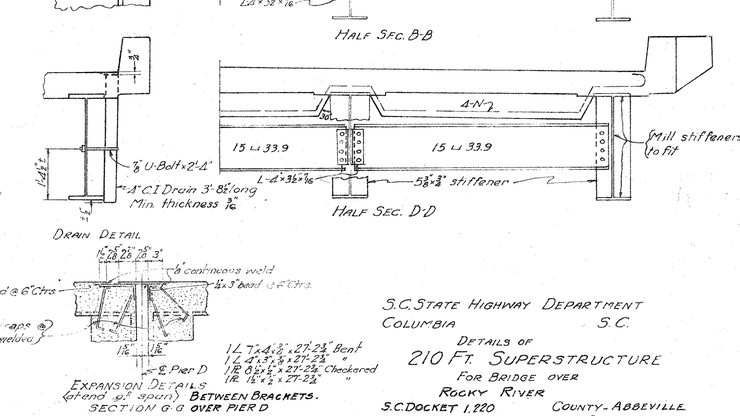

1 L 7"x4"x⅞" x 27'-2⅜" Bent
1 L 4"x3"x⅜" x 27'-2⅜" "
1 PL 8½"x⅝" x 27'-2⅜" Checkered
1 PL 15"x½" x 27'-2⅜" "

Adapted to Docket 1,220 by: P.S.M. Checked: J.D.R.
Quantities by: P.S.M. Checked: J.D.R.

S.C. STATE HIGHWAY DEPARTMENT
COLUMBIA S.C.

DETAILS OF
210 FT. SUPERSTRUCTURE
FOR BRIDGE OVER
ROCKY RIVER

S.C. DOCKET 1,220 COUNTY - ABBEVILLE
ROUTE No. 184 DATE Nov. 1939.
SCALES ½", ½", ¾", 1" = 1'-0"