



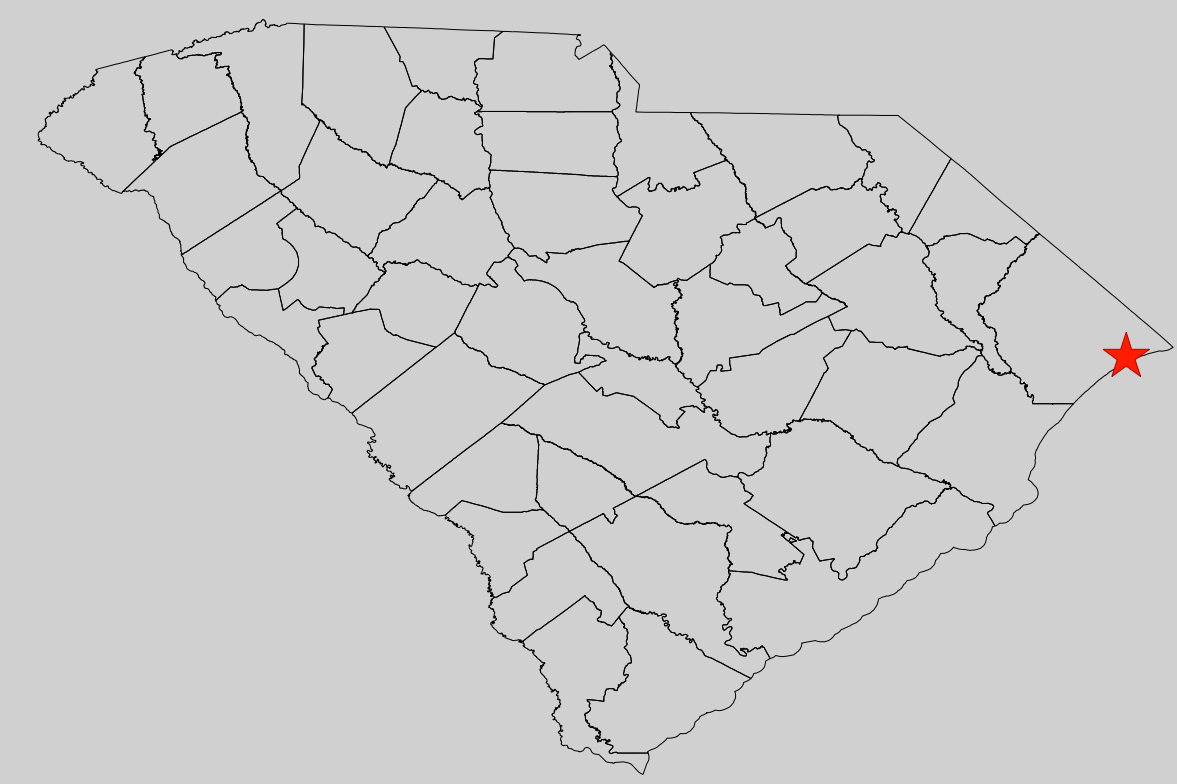

Project Location
Horry County

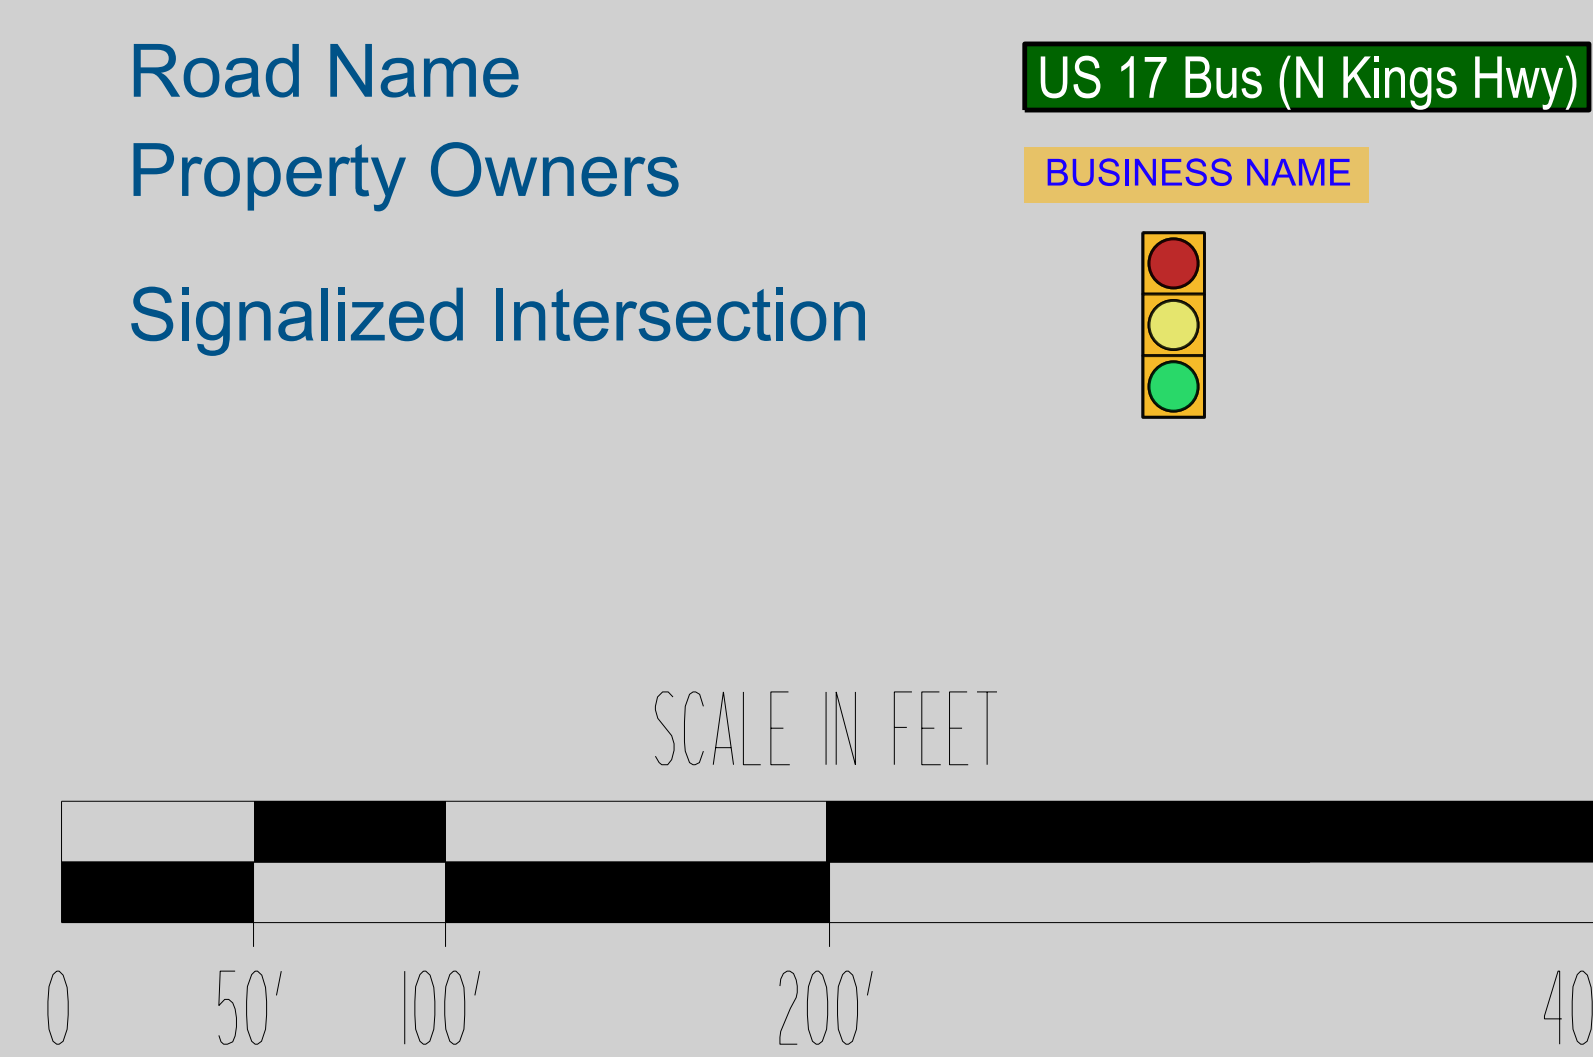

Sidewalk	
Median	
Modified Lane	
Approximate Right-of-Way	
Grass	



Questions/Comments may be submitted online or sent to:

Ms. Kaylon Meetze
SCDOT Project Manager
955 Park Street, PO Box 191
Columbia, SC 29202-0191

<https://scdotgis.online/US17BusSafety>



The content of this display is not to be used for any type of construction, maintenance, or acquisition of right of way.



Match Line - See Sheet 2

US 17 Bus (N Kings Hwy)

Proposed Features:

- INSTALL PEDESTRIAN POLES, PUSH BUTTONS, AND COUNTDOWN SIGNALS WHERE NOT CURRENTLY INSTALLED
- CONVERT EMERGENCY SIGNAL INTO TRAFFIC SIGNAL
- CONSTRUCT SIGNALIZED U-TURN LANE
- INSTALL LADDER STYLE CROSSWALK
- INSTALL LADDER STYLE CROSSWALK
- EXISTING TRANSIT STOP
- INSTALL LADDER STYLE CROSSWALK
- RETAIN EXISTING MEDIAN
- LEAVE OPENING FOR EMERGENCY VEHICLES TO ACCESS GARAGE
- REMOVE MAST ARM
- INSTALL ADA RAMP

Streets:

- Bourbon St
- Woodside Ave
- Palmetto Rd
- Maple Ct
- Hampton Ct
- Palmetto Rd

Landmarks:

- Bourbon Street Bar & Grille
- Grand Strand Dentistry
- Myrtle Beach Fire Station

Match Line - See Below

