South Carolina Department of Transportation

CONCEPTUAL INTERSECTION IMPROVEMENT

S-29 (N CASHUA DRIVE) AND S-167 (W DARLINGTON STREET)

Project Location
FLORENCE COUNTY

Map Legend

- PROPOSED ROADWAY
- CONCRETE
- GRASSING
- PROPOSED PAVED SHOULDER
- PROPOSED SIDEWALK
- CURB AND GUTTER
- EXISTING PROPERTY LINE
- EXISTING RIGHT OF WAY
- EXISTING SIGNAL
- PROPOSED SIGNAL

N

SCALE IN FEET
0 50 100 200

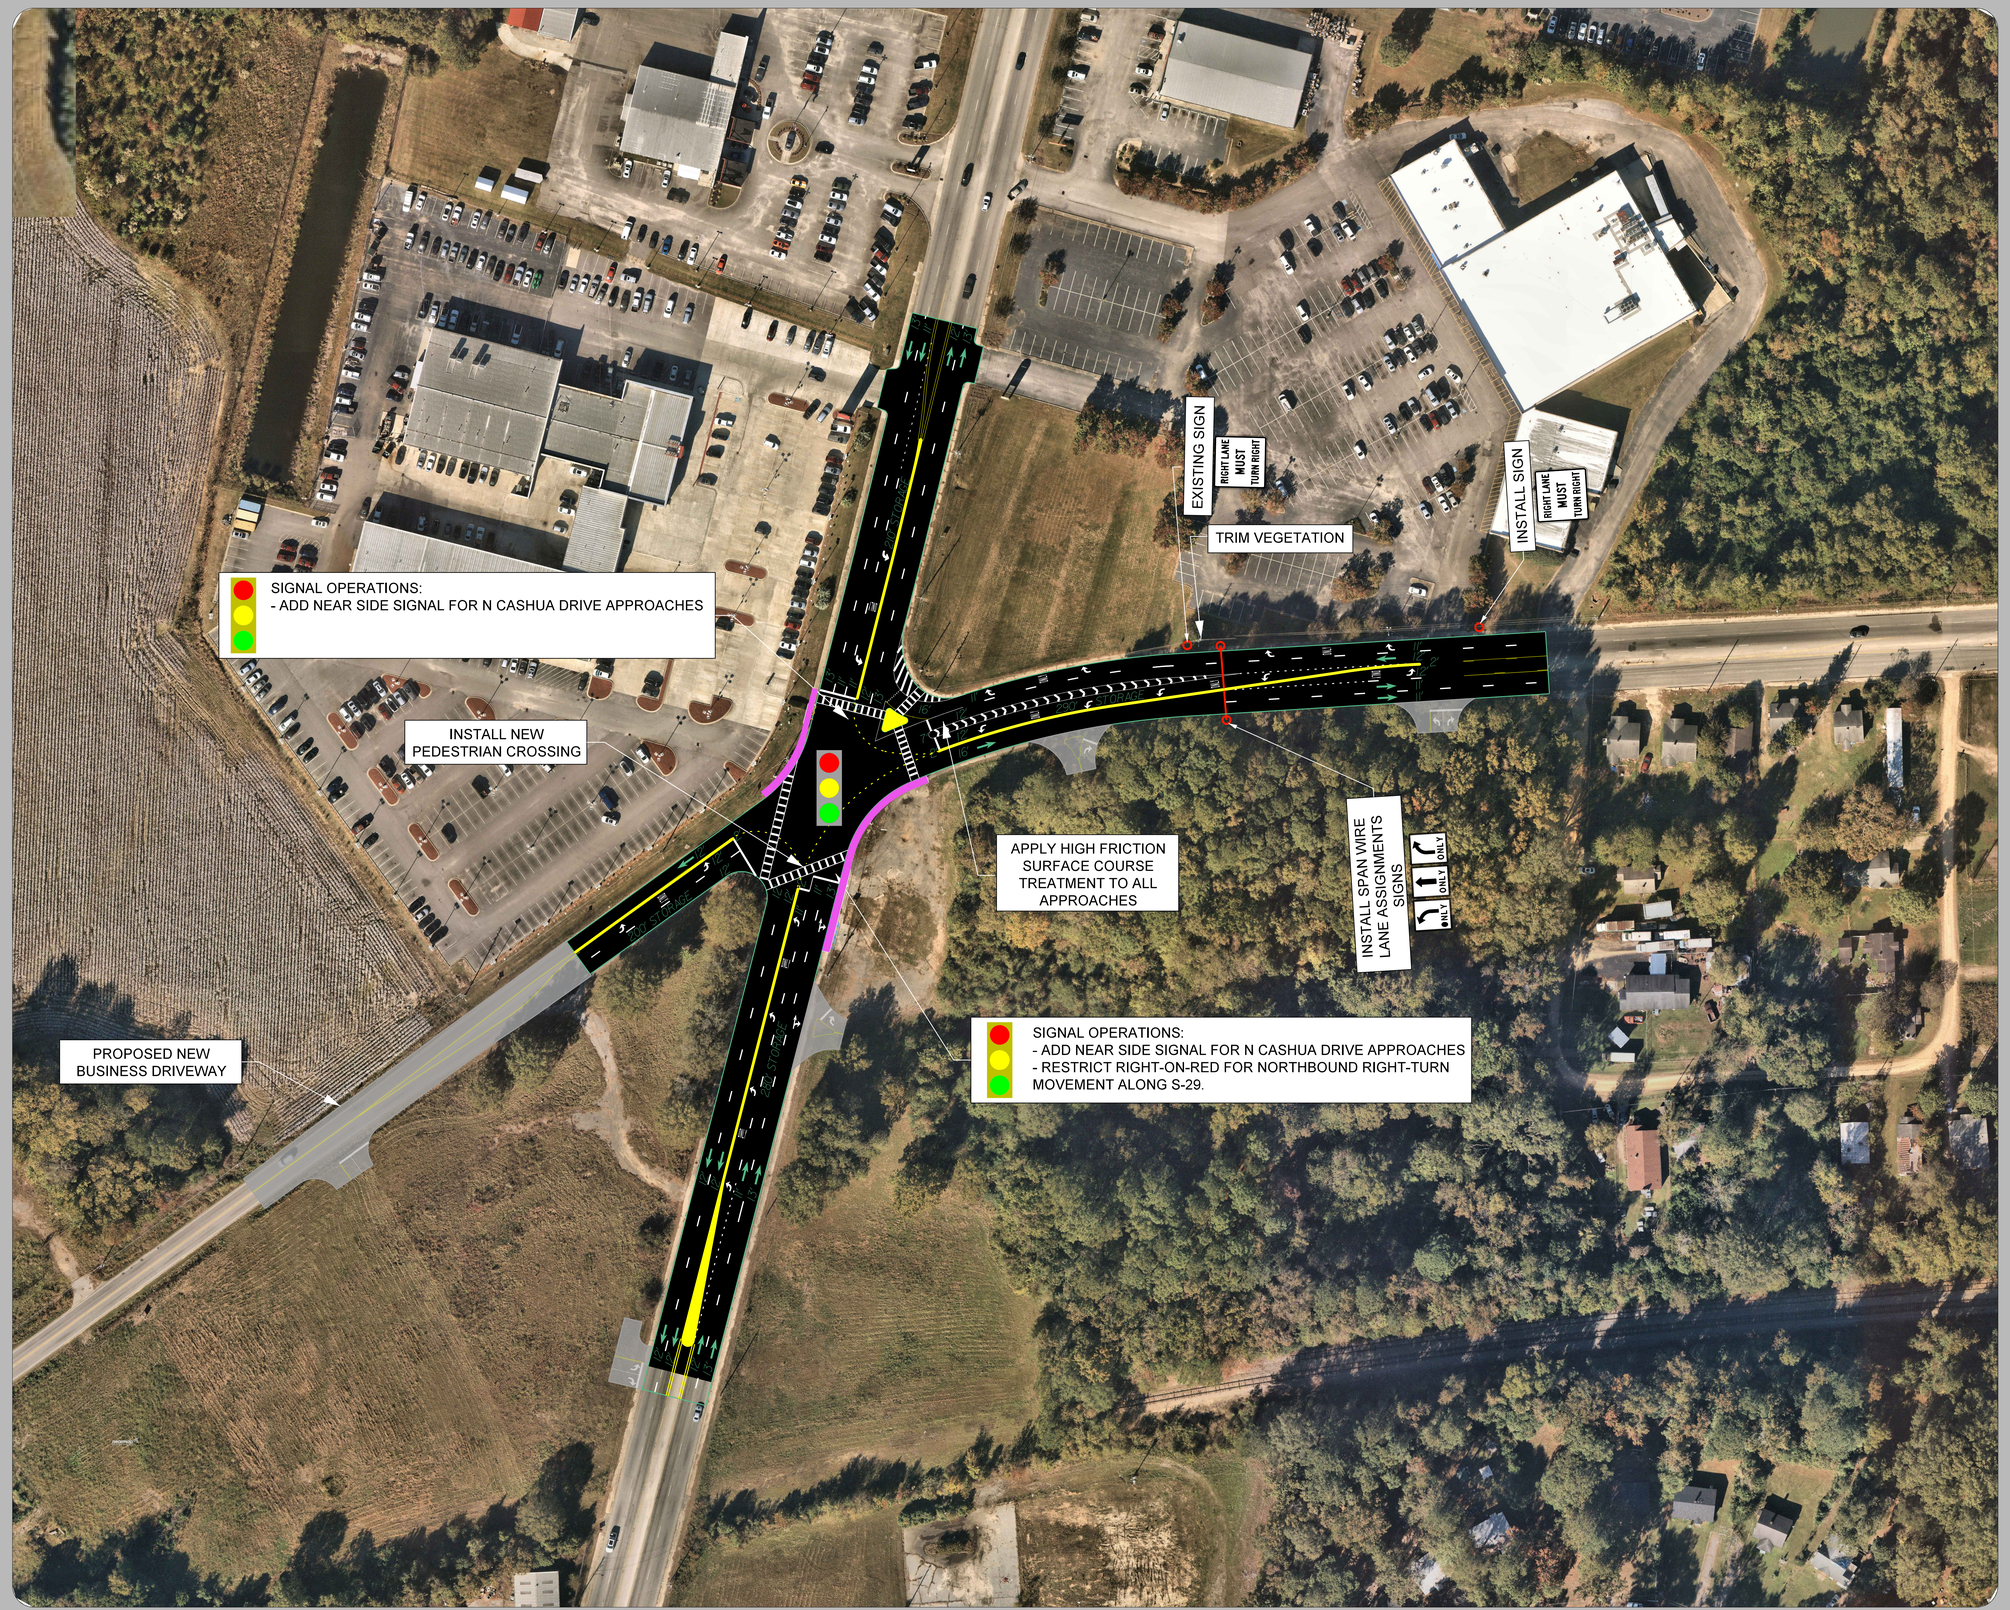

Contact Information

W. Keith Riddle, PE, Traffic Engineering PM
South Carolina Dept. of Transportation
955 Park Street
Columbia, SC 29201

Questions/Comments may be sent to:
Email: riddlewk@scdot.org
Phone: 803-737-0431
Project Website:
https://projectporta.scdot.org/s29-at-s167-intersection

Disclaimer

These displays are meant to show concepts for planning purposes only and are subject to change.

11 MAY 2026