





South Carolina Department of Transportation

INTERSTATE 26 (I-26) CORRIDOR IMPROVEMENT PROJECT (MM 172-187)


I-26 MAINTENANCE OF TRAFFIC SEQUENCING

ASPHALT SECTION


Project Location
Dorchester County

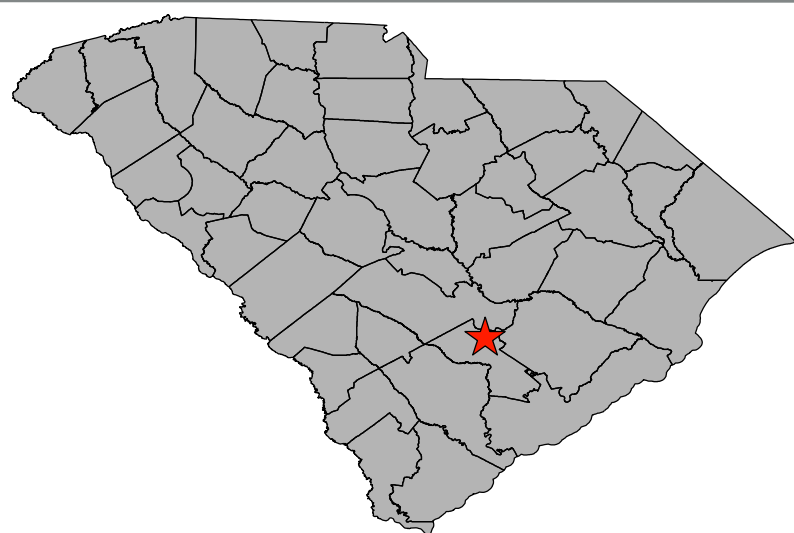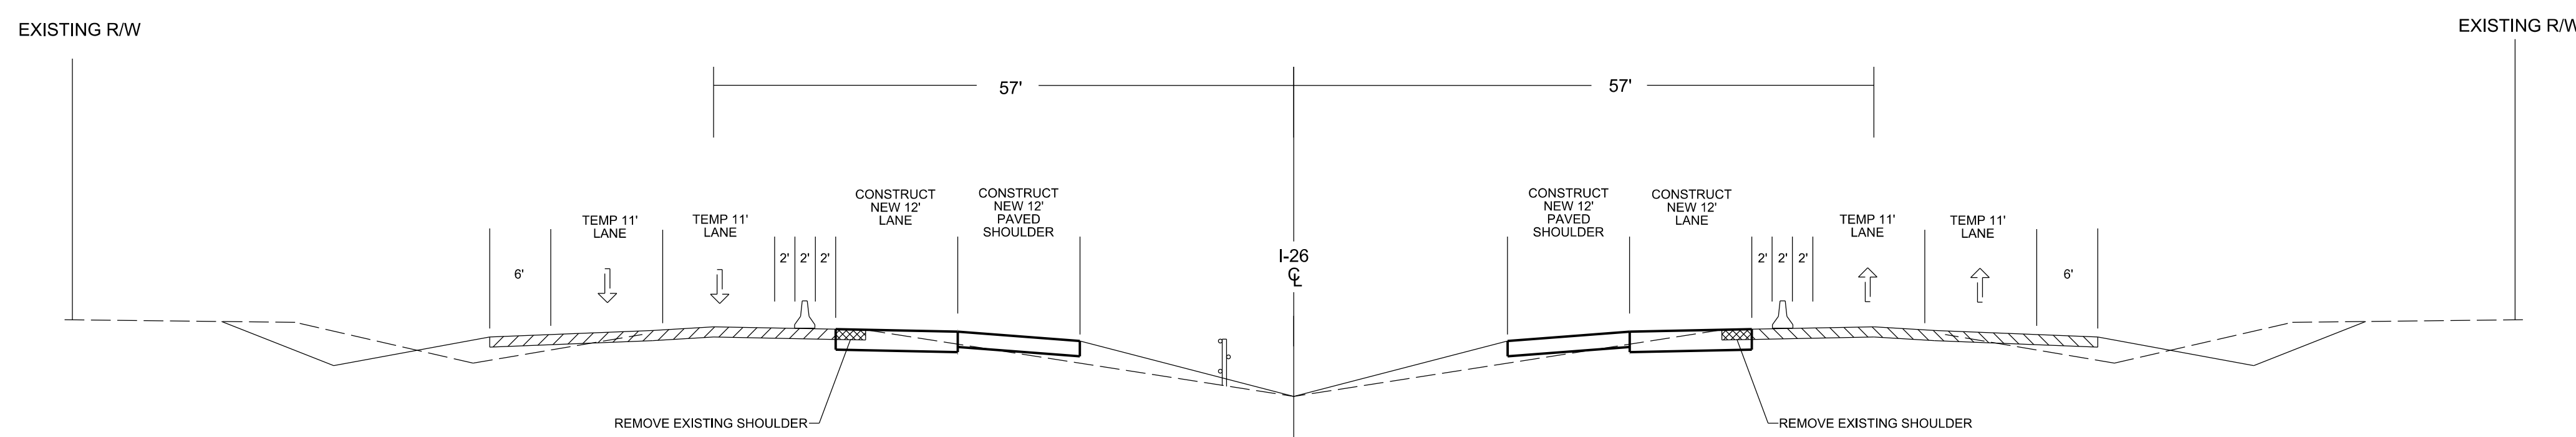

PHASE I

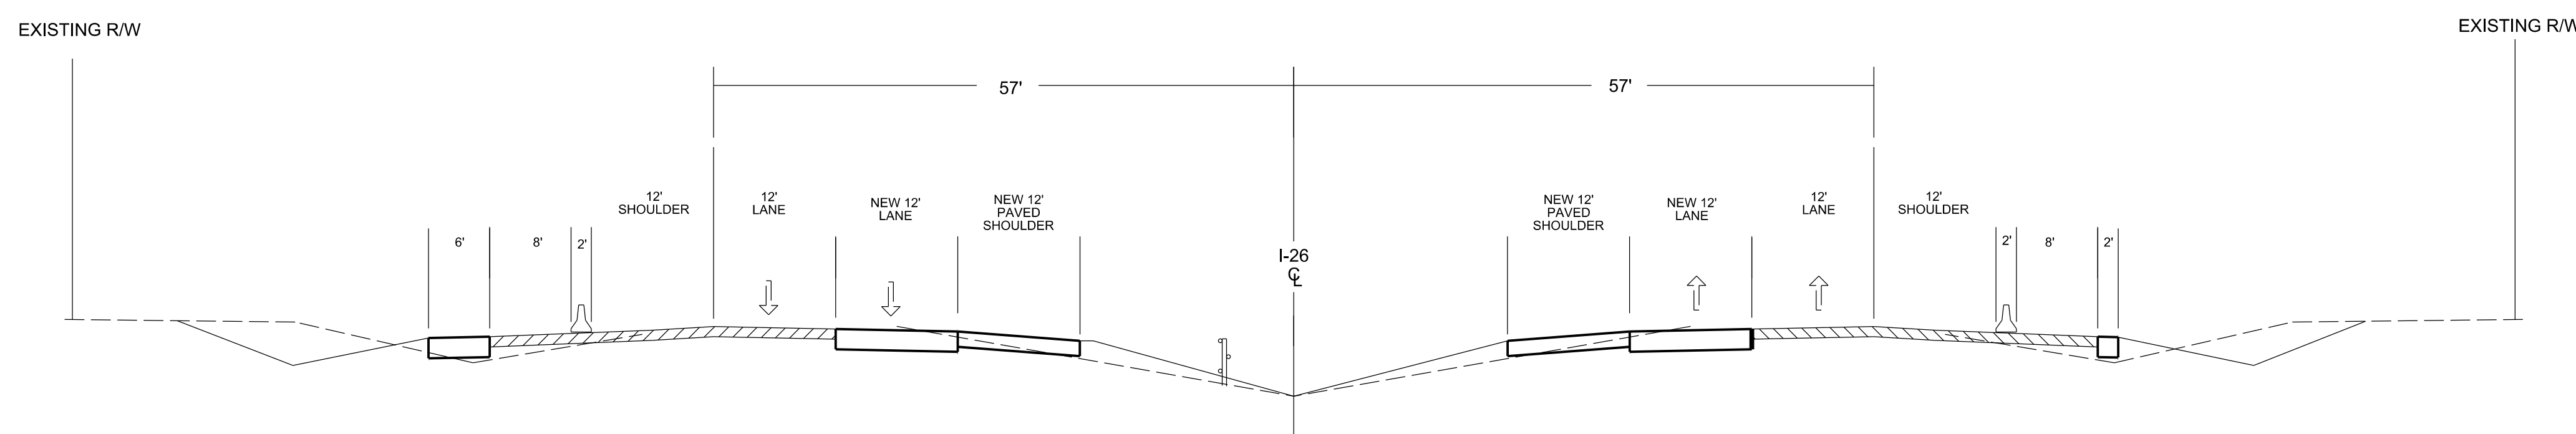

PHASE II

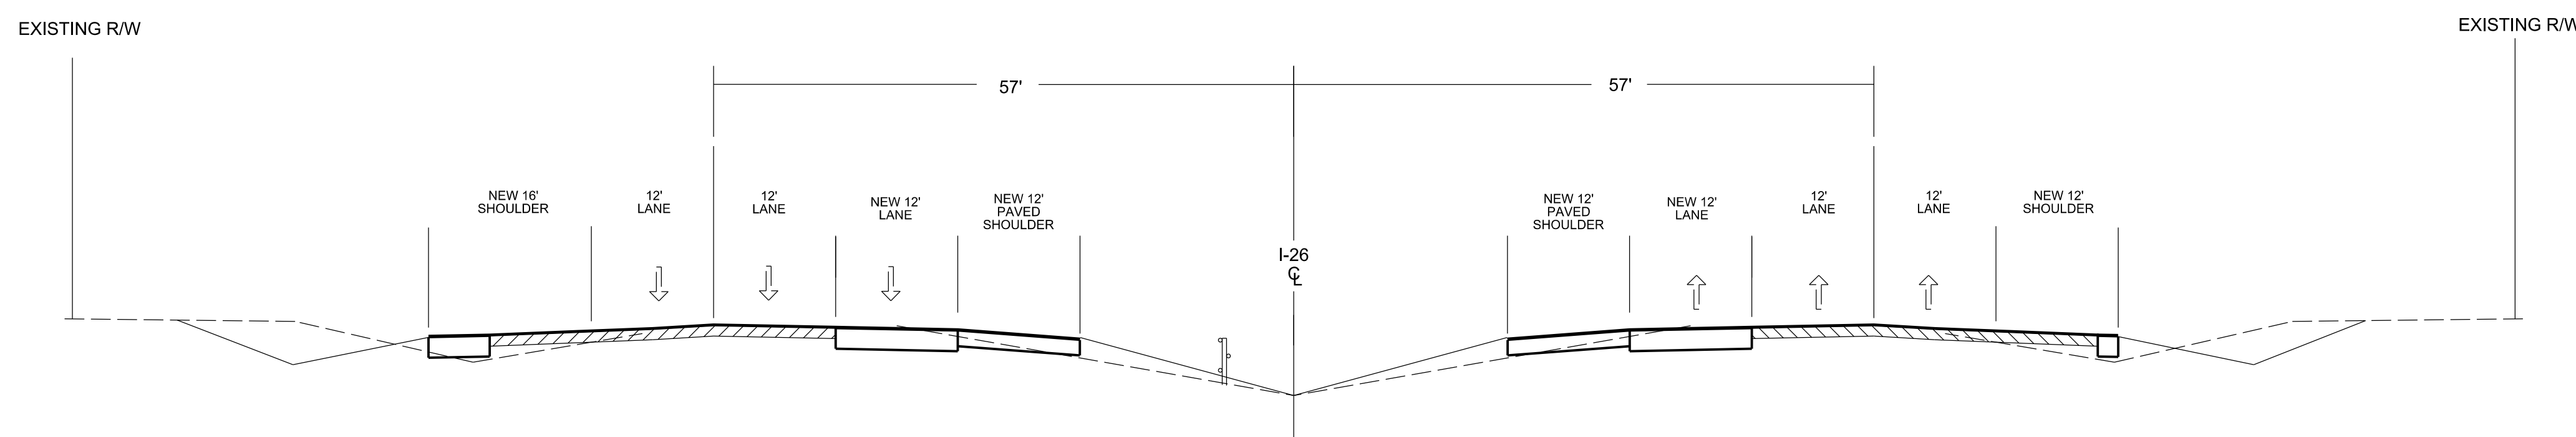

PHASE III
FINAL PAVED SURFACE

LOOKING TOWARDS COLUMBIA

LOOKING TOWARDS CHARLESTON

NOT TO SCALE



Contact Information

C.T. York
South Carolina Dept. of Transportation
955 Park Street
Columbia SC 29201
Email: i26improvements@scdot.org
www.i26improvements.com/mm172-187



Disclaimer

These displays are meant to show concepts for planning purposes only and are subject to change.

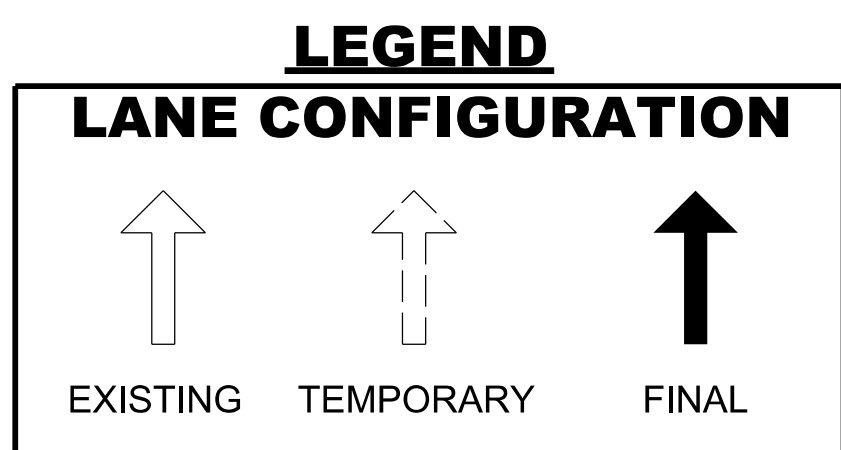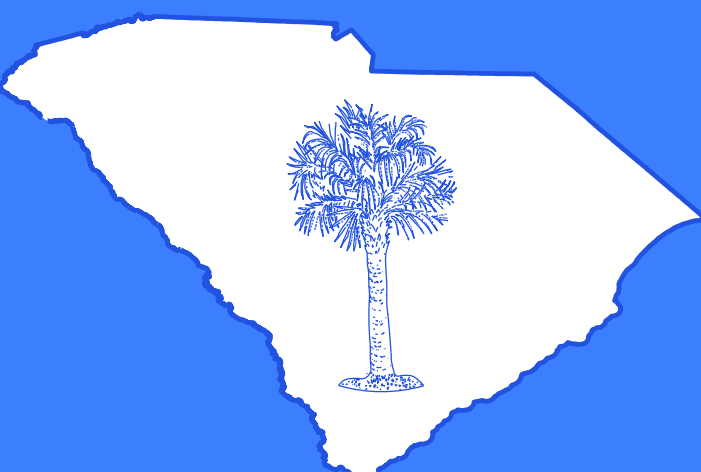

APRIL 28, 2026