



WELCOME TO THE **PUBLIC** INFORMATION **MEETING** **BRIDGE PACKAGE 24**



VISIT THE
PROJECT
WEBSITE!

[ProjectPortal.scdot.org/
Bridge-Package-24](https://ProjectPortal.scdot.org/Bridge-Package-24)

*All materials presented at the public meeting are
available on the project website!*

Closed and Load Restricted Bridge Replacement Projects

The purpose of this meeting is to provide you with an opportunity to review and comment on the proposed bridge replacements. There will not be a formal presentation.

Please sign in before viewing the project displays.

Your attendance and feedback are very important components of the project development process!

PROJECT OVERVIEW & DETOUR



Project Overview

SCDOT proposes to replace the S-43-380 (Wise Drive) bridge over Green Swamp in Sumter County, SC. The project includes replacing the existing bridge and realigning and improving the roadway approaches to meet current design criteria.


Proposed Detour Route

The off-site detour utilizes S-692 (Wilson Hall Road), S-1074 (W Wesmark Blvd) and SC 120 (Alice Drive) and is approximately 2.9 miles. Local traffic may select their preferred route.

CLOSED AND LOAD RESTRICTED BRIDGE PACKAGE 24

S-380 (Wise Dr) over Green Swamp

Project Location
Sumter County

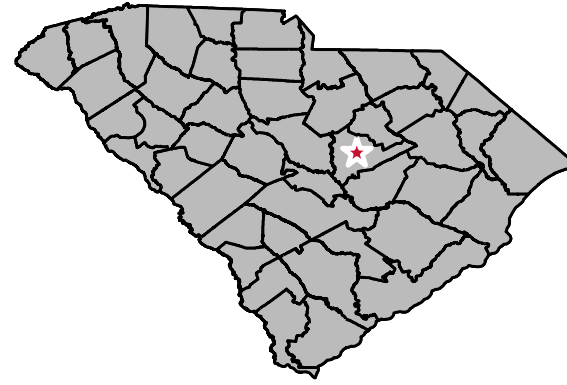

Map Legend

- EXISTING ROADWAY
- PROPOSED ROADWAY
- PROPERTY LINE
- EXISTING RIGHTS OF WAY
- PROPOSED RIGHTS OF WAY
- EXISTING BRIDGE
- PROPOSED BRIDGE
- PROPOSED SIDEWALK
- WETLANDS

Contact Information

Michael Pitts, PE
South Carolina Dept. of Transportation
955 Park Street
Columbia SC 29201


Questions/comments may be sent to:
PittsME@scdot.gov

Disclaimer


These displays are meant to show concepts for planning purposes only and are subject to change.



ALTERNATIVE 1 - CLOSE & DETOUR

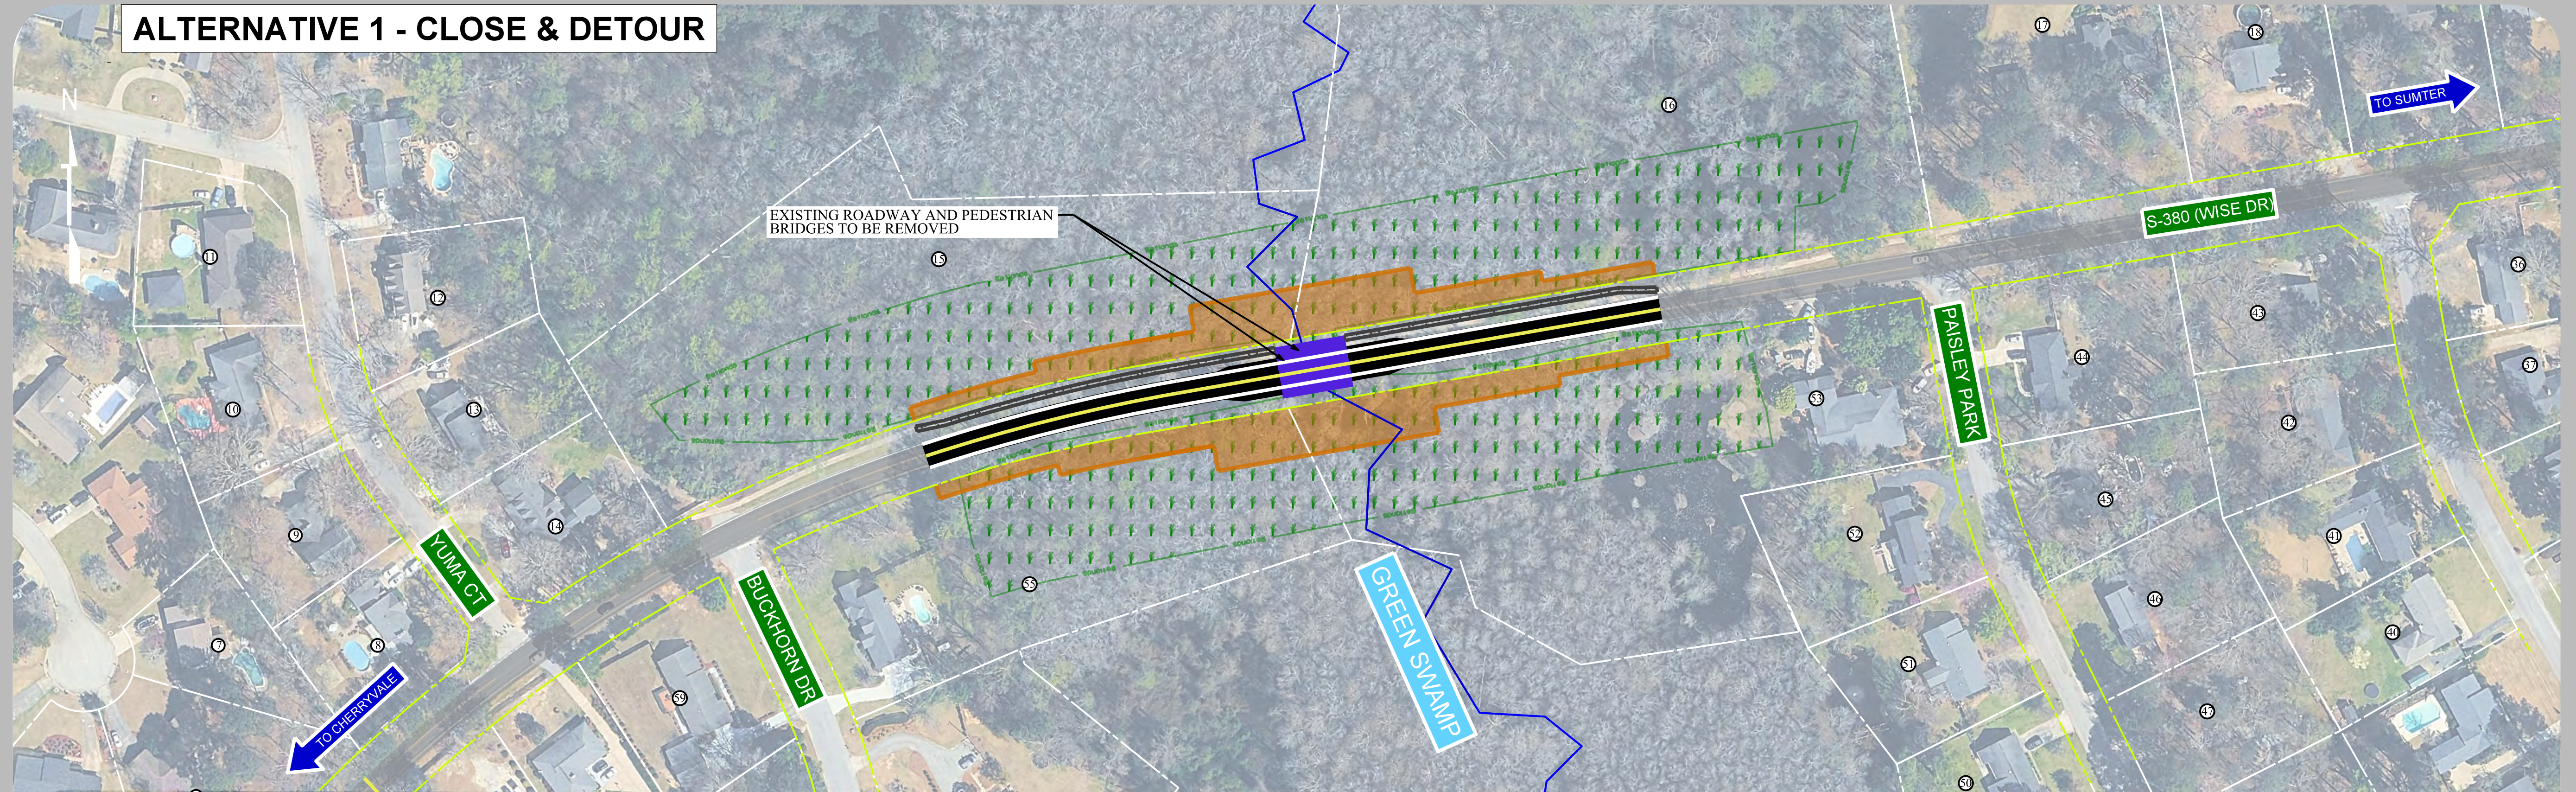


ALTERNATIVE 2 - SHIFT ALIGNMENT NORTH

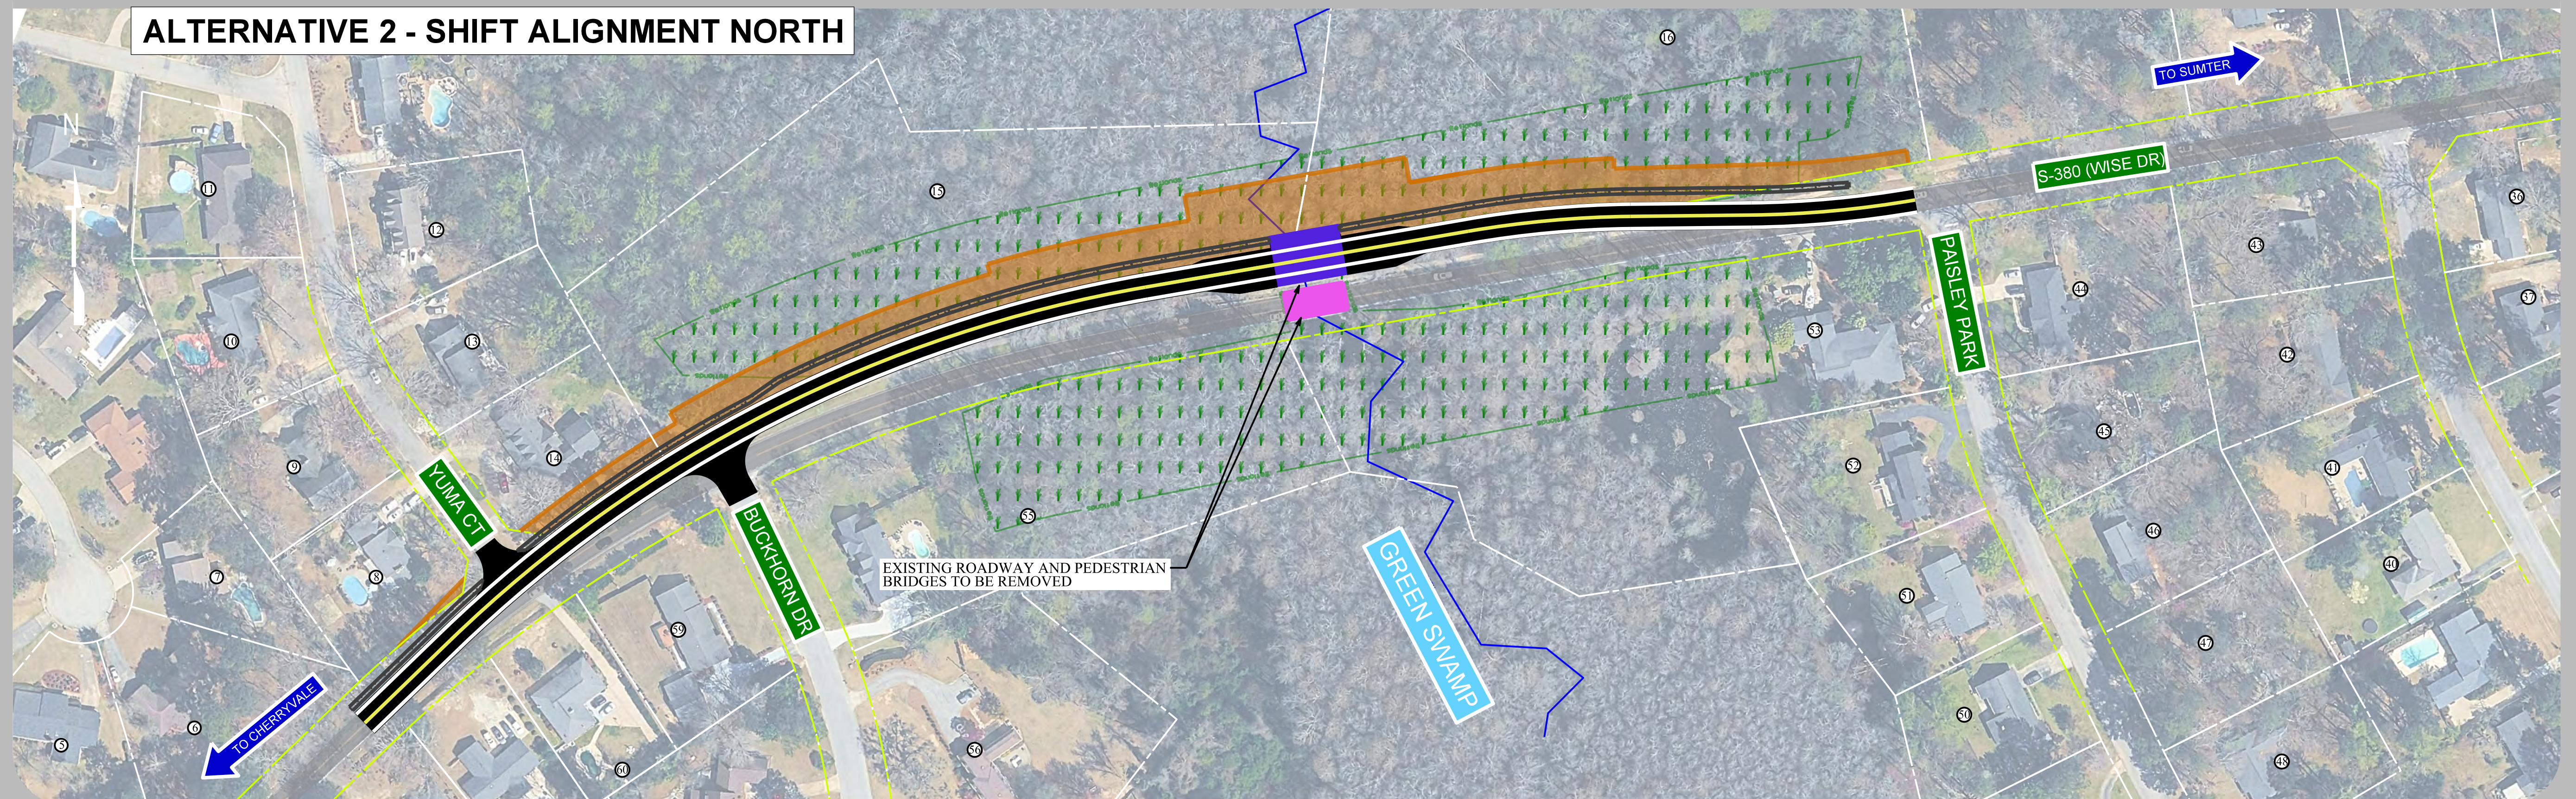


CLOSED AND LOAD RESTRICTED BRIDGES PACKAGE 24

Typical Sections - S-380 (Wise Dr) over Green Swamp


Project Location
Sumter County

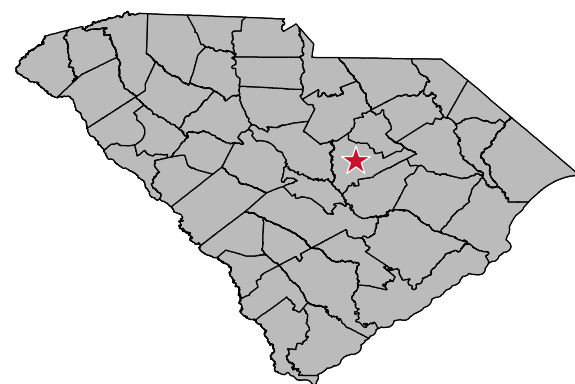


Map Legend

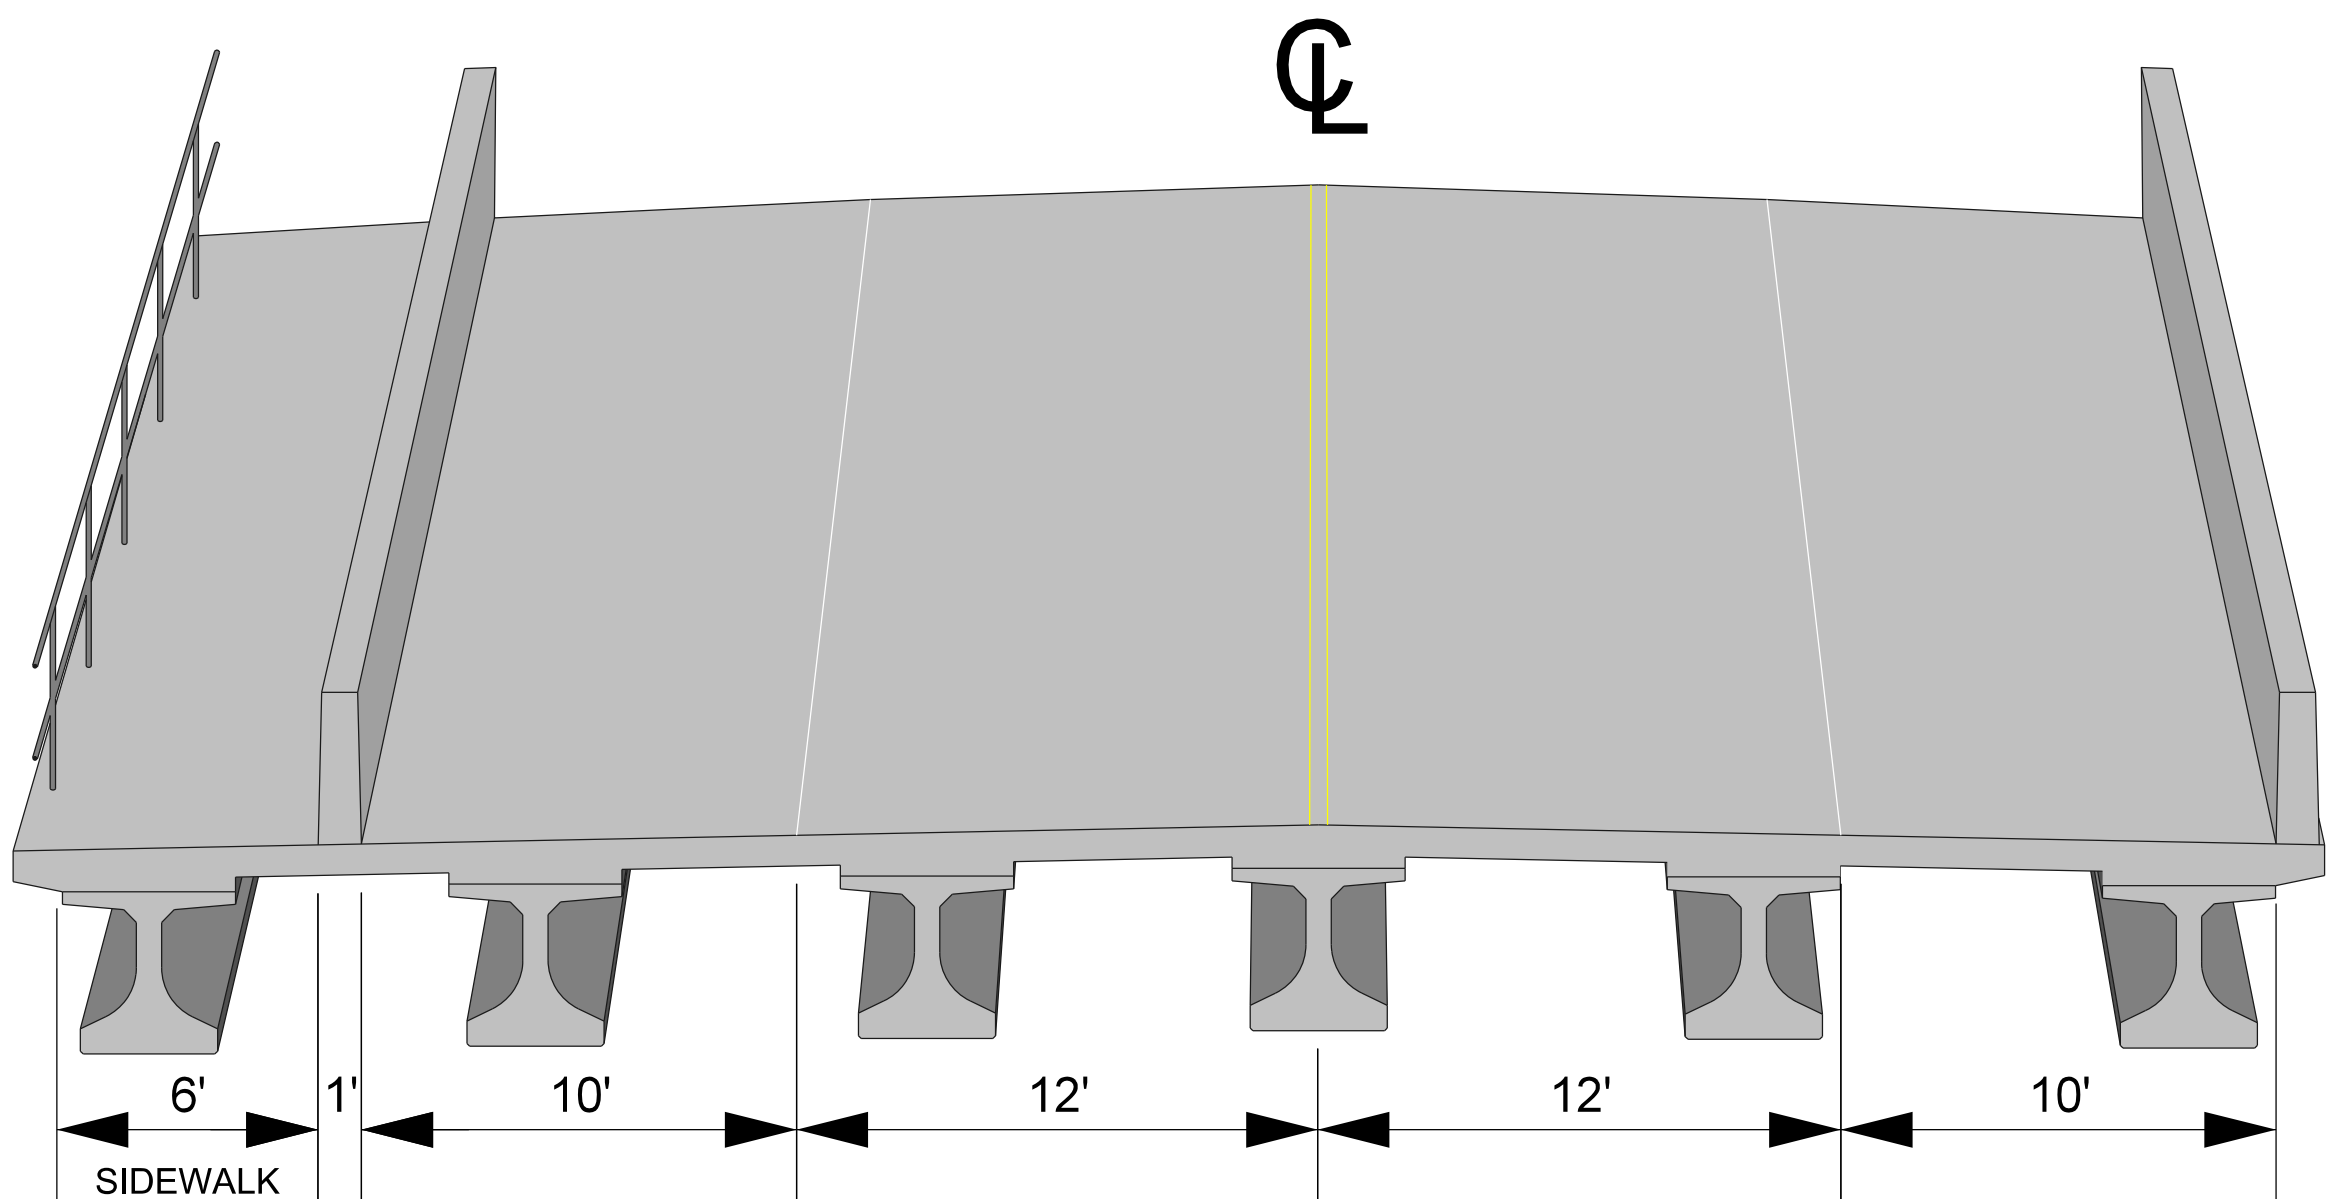

BRIDGE TYPICAL NO. 1
(STANDARD SHOULDERS)

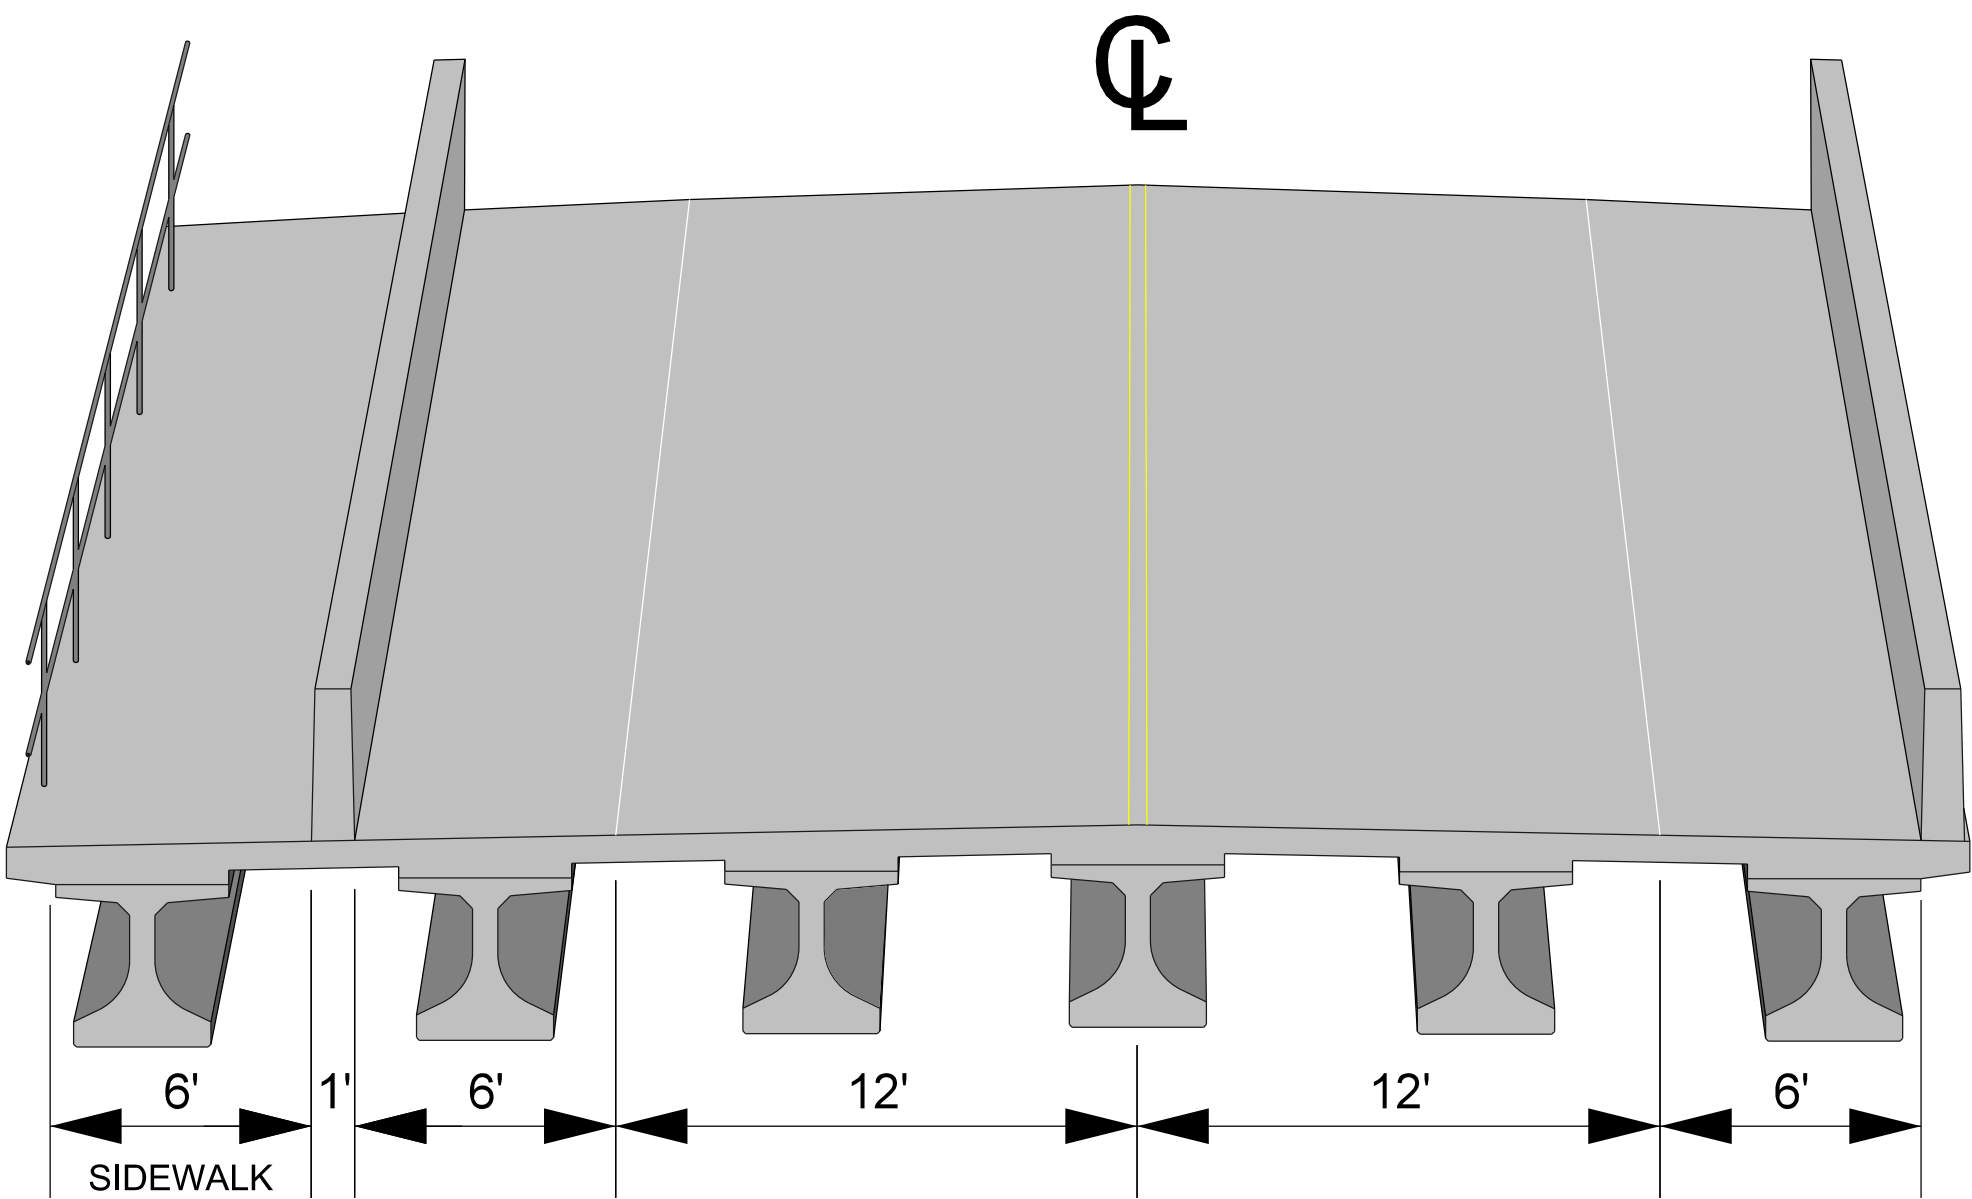

BRIDGE TYPICAL NO. 2
(NARROW SHOULDERS FOR MINIMIZING ENVIRONMENTAL IMPACTS)

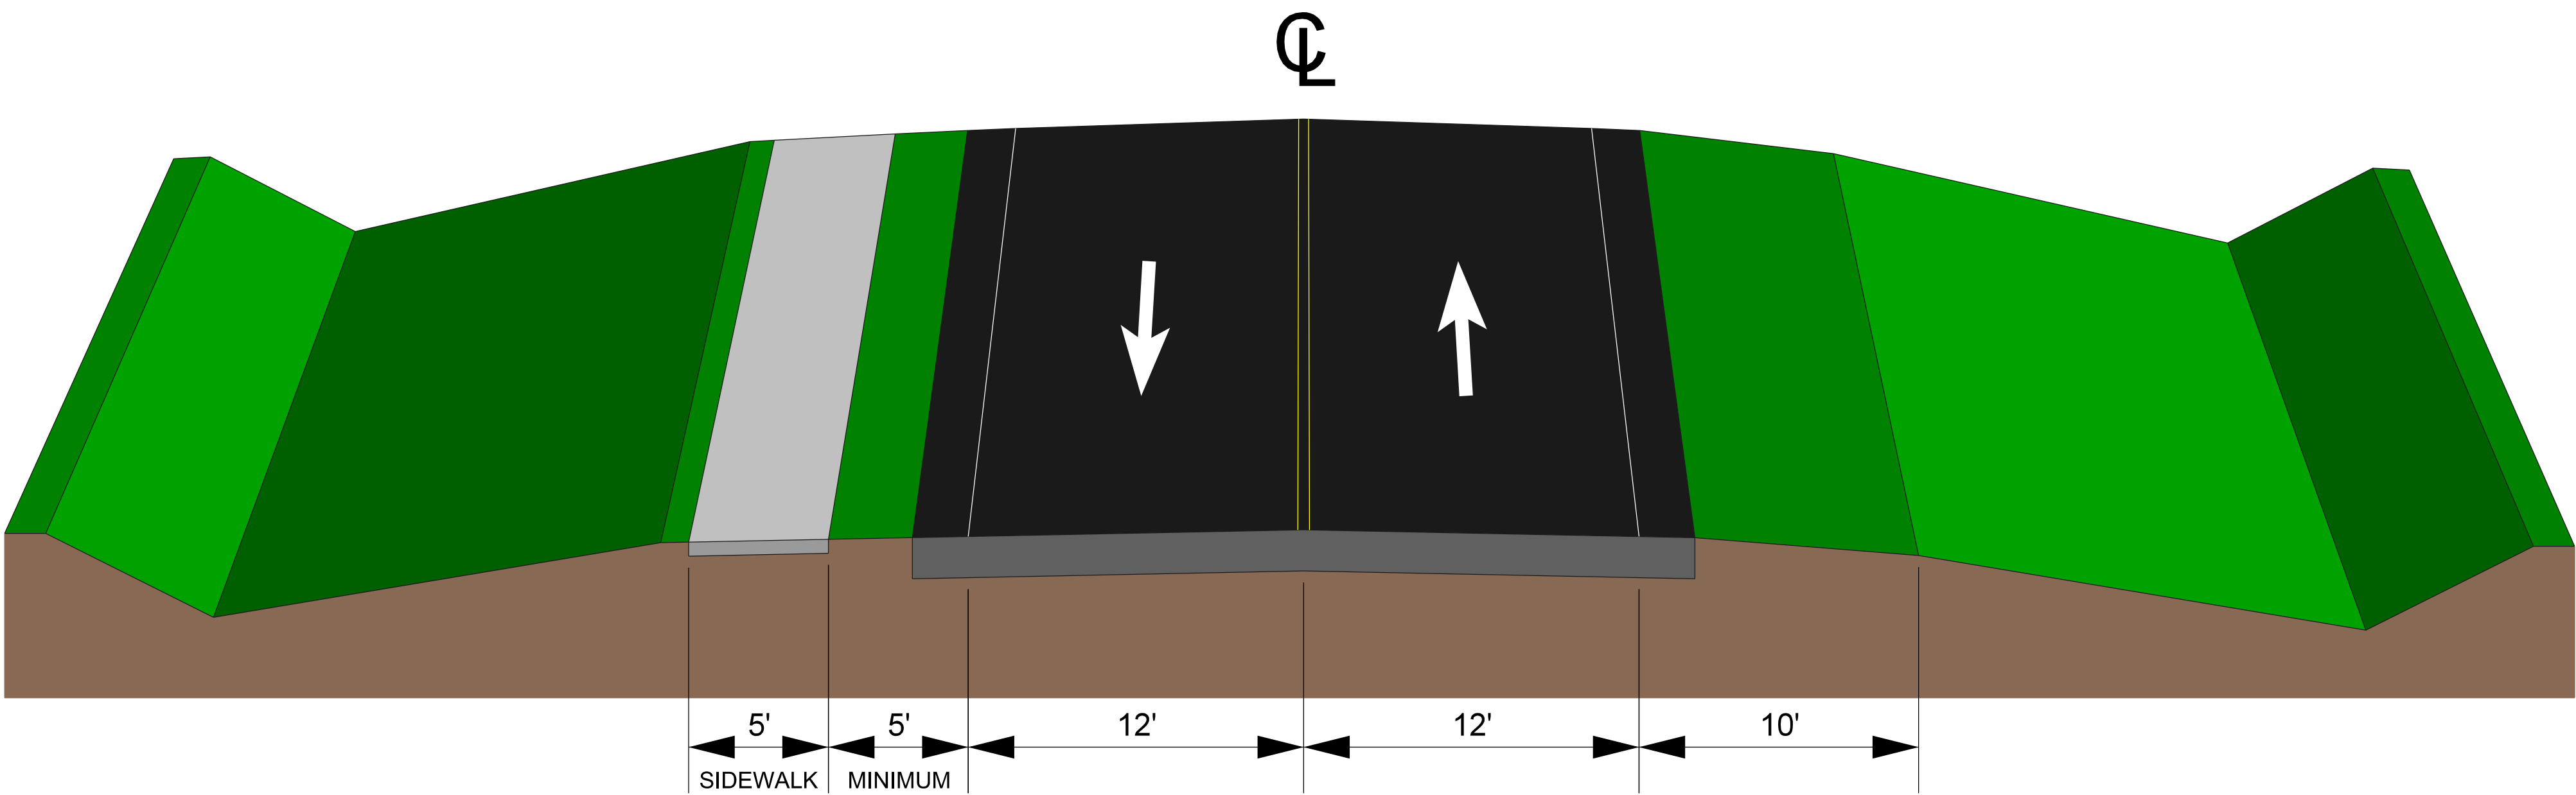

ROADWAY TYPICAL

Contact Information

Michael Pitts, PE
South Carolina Dept. of Transportation
955 Park Street
Columbia SC 29201

Questions/comments may be sent to:
PittsME@scdot.gov

Disclaimer

These displays are meant to show concepts for planning purposes only and are subject to change.



THANK YOU FOR JOINING US AT THIS **PUBLIC INFORMATION MEETING!**

Please provide your feedback in the following ways:




DROP IT IN THE BOX!

Complete a comment form and place it in the provided comment boxes.



EMAIL YOUR COMMENTS!

Email comments to:
Michael Pitts
PittsME@scdot.gov

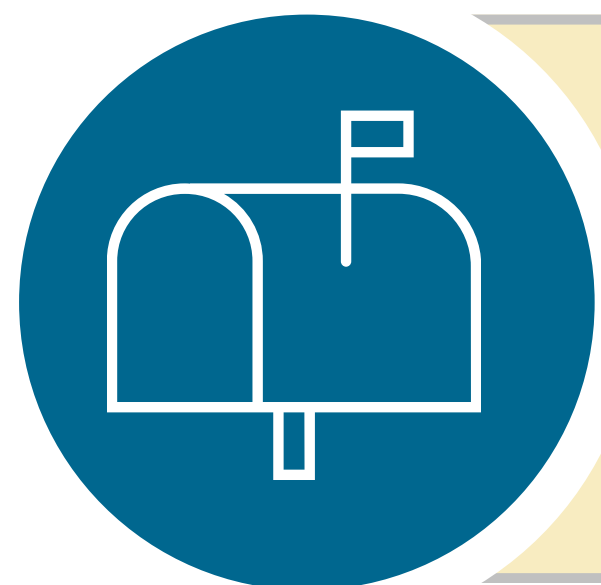

MAIL YOUR COMMENTS!

SCDOT, Attn: Michael Pitts
P.O. BOX 191
Columbia, SC 29202



VISIT THE WEBSITE!

Submit your feedback through the project website.



**Scan the QR code to
visit the project website!**



**[ProjectPortal.scdot.org/
Bridge-Package-24](https://ProjectPortal.scdot.org/Bridge-Package-24)**

*All materials presented at the public meeting
are available on the project website!*