South Carolina Department of Transportation

PROPOSED BRIDGE REPLACEMENT IN RICHLAND COUNTY

S-1436 (LORICK RD) OVER NORTH BRANCH CRANE CREEK

Project Location
RICHLAND COUNTY

Map Legend

- BRIDGE EXISTING
- BRIDGE PROPOSED
- WATER
- EXISTING ROADWAY
- PROPOSED ROADWAY
- EXISTING ALIGNMENT
- PROPOSED ALIGNMENT
- PROPERTY LINE
- EXISTING RIGHTS OF WAY
- NEW RIGHTS OF WAY
- GUARDRAIL

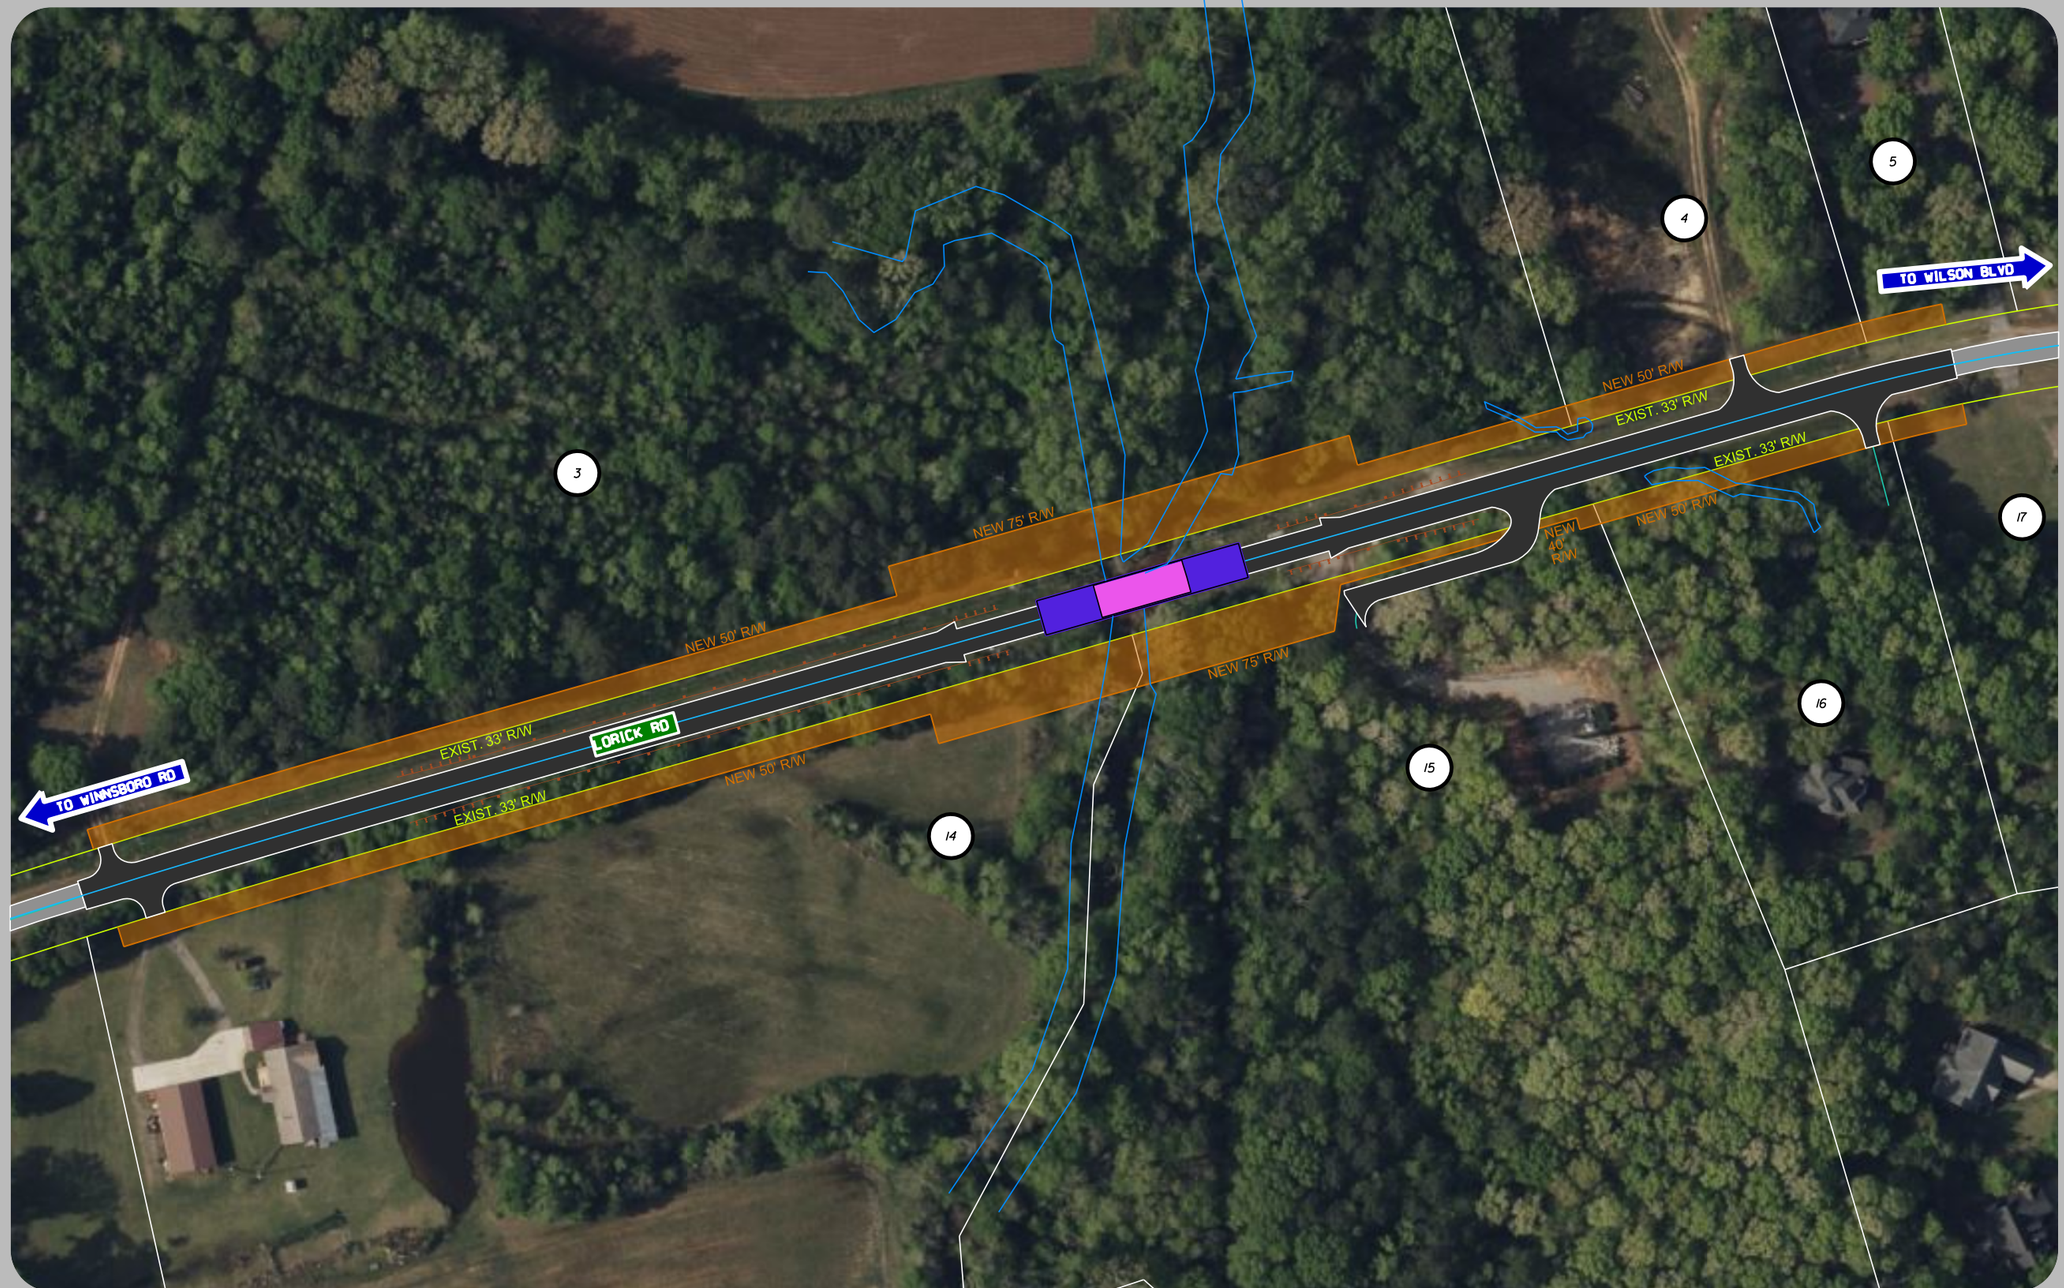

Contact Information

Joshua H. Meetze
South Carolina Dept. of Transportation
955 Park Street
Columbia SC 29201

Questions/comments may be sent to:
MeetzeJH@scdot.gov
803-737-9967

Disclaimer

These displays are meant to show concepts for planning purposes only and are subject to change.

U.S. Department of Transportation
Federal Highway Administration

04/09/2026

© 2026 Microsoft Corporation © 2026 Maxar ©CNES (2026) Distribution Airbus DS Earthstar Geographics SIO