


West Liberty Street Corridor Improvements

Typical Section (From Sumter Street to Guignard Drive)

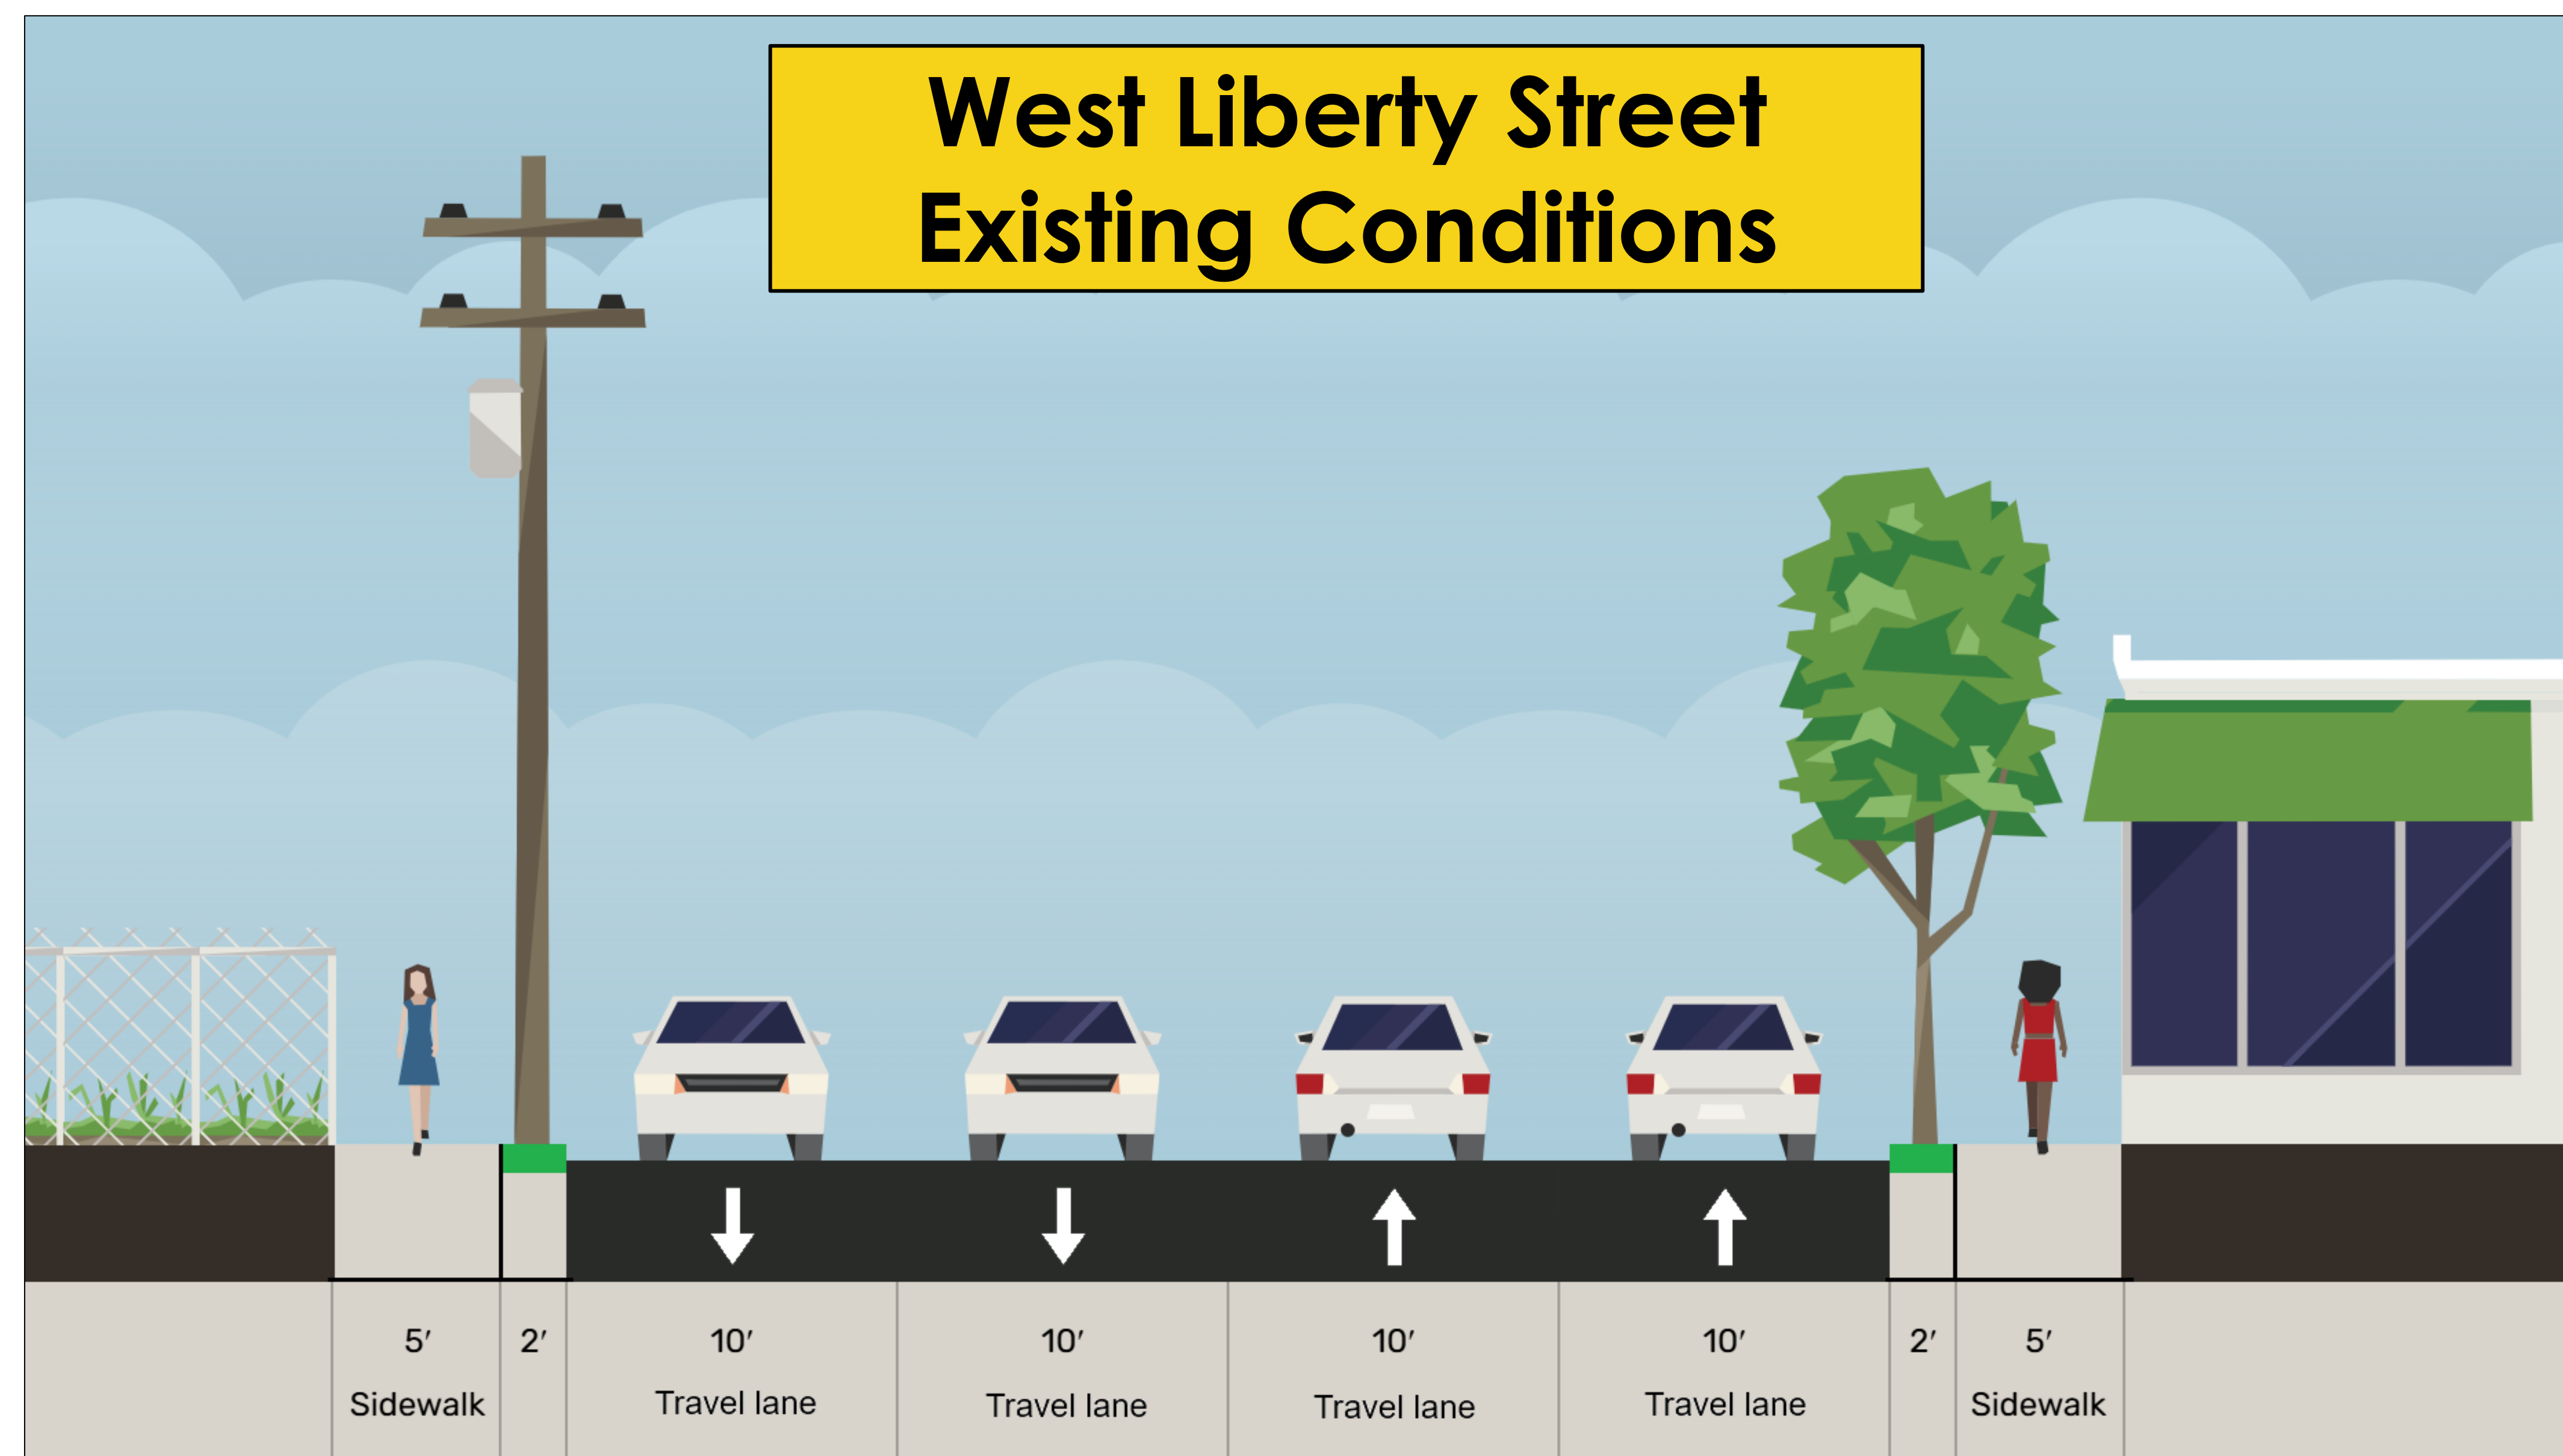


EXISTING TYPICAL SECTION

- Two 10-foot travel lanes in each direction
- Curb and sidewalk extend along the entire length of the project and will be retained.


PROPOSED IMPROVEMENTS

- One 12-foot travel lane in each direction
- One 15-foot two-way left turn lane
- Dedicated left turn lane at major intersections
- Lane restriping
- Pavement surface improvements

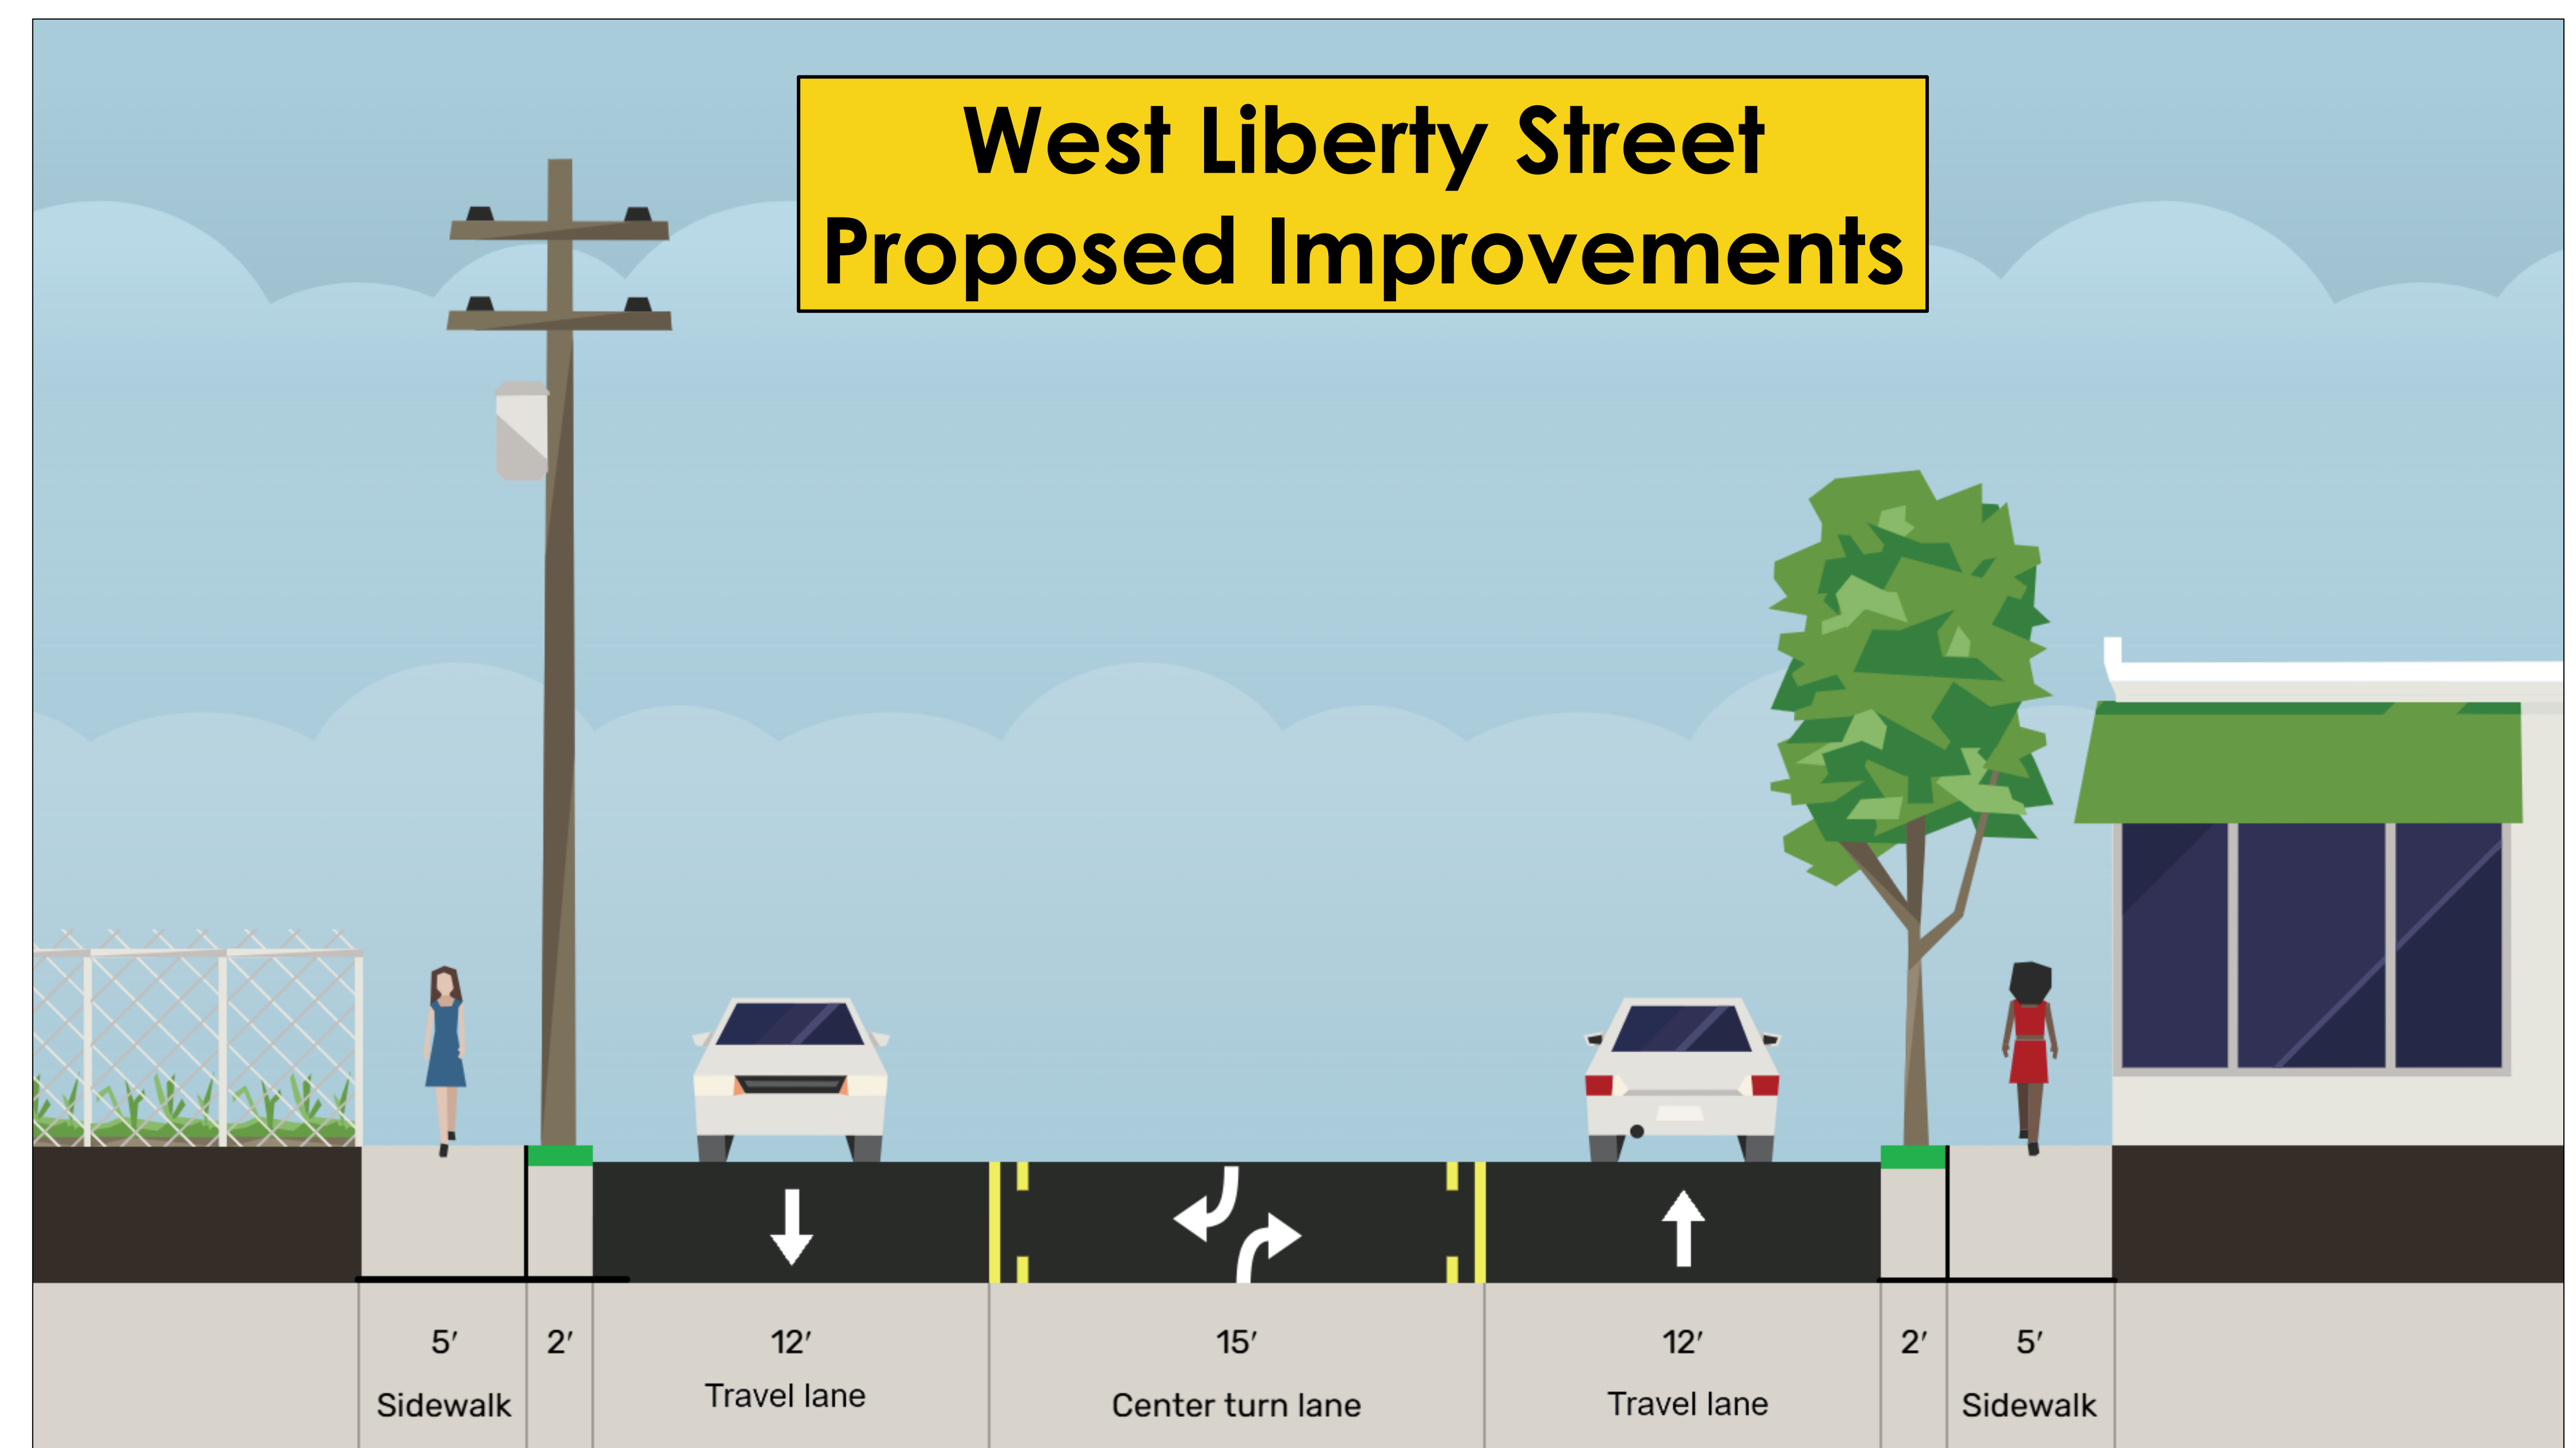

West Liberty Street Corridor Improvements

Typical Section (From Guignard Drive to Alice Drive)

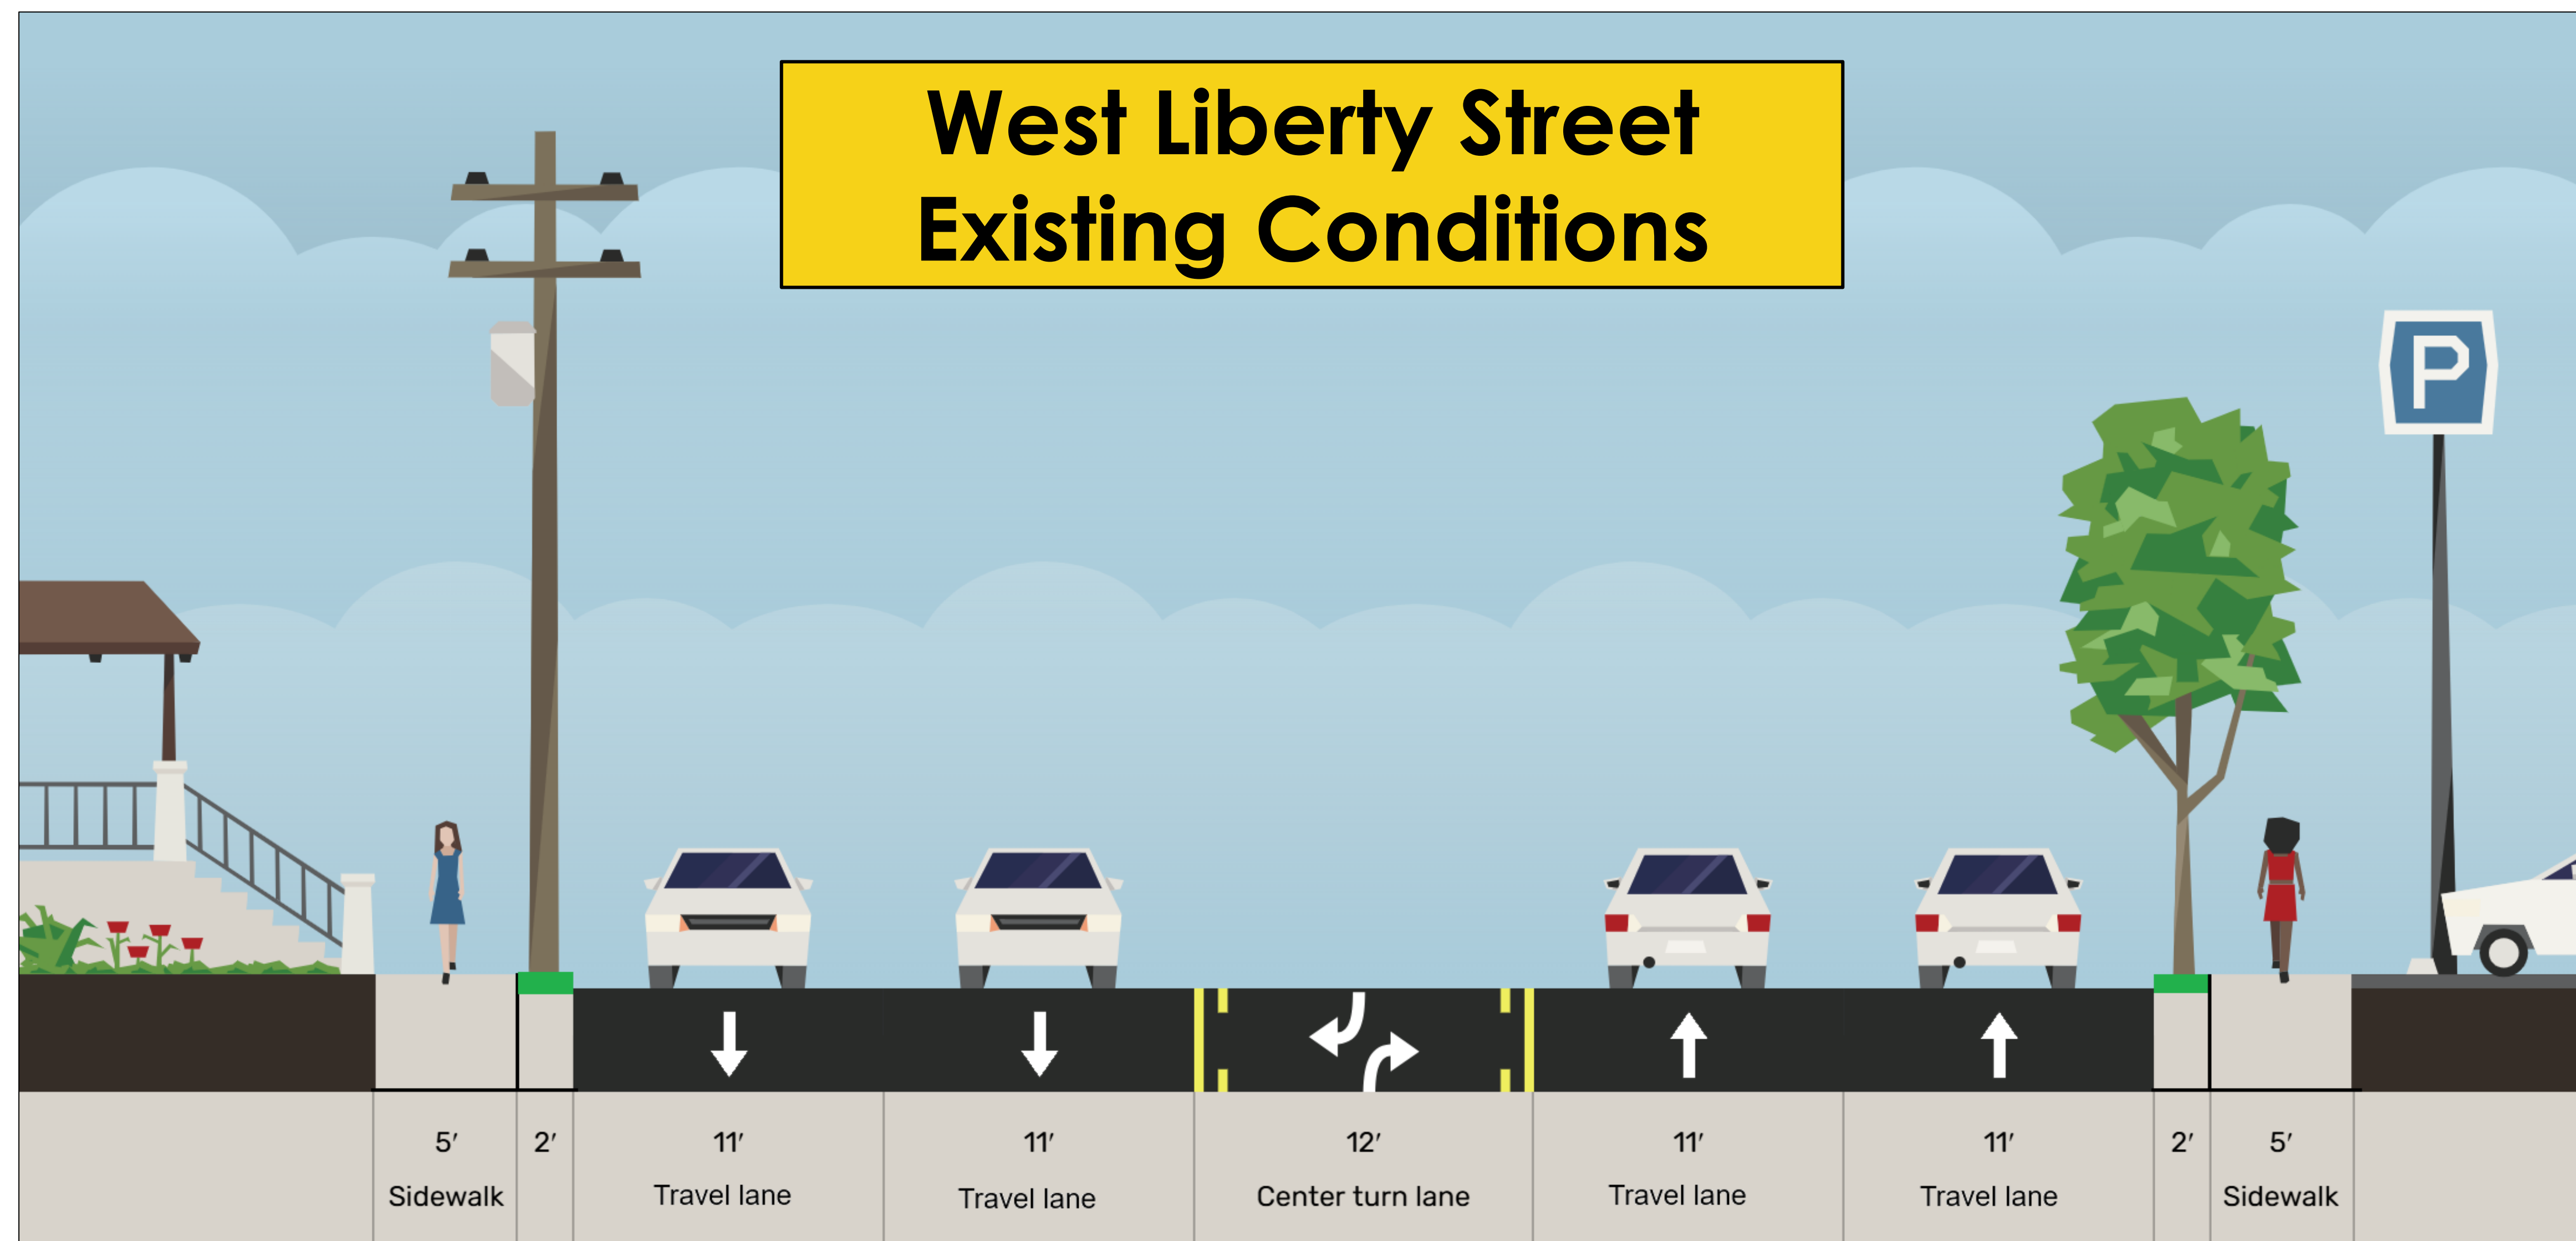

EXISTING TYPICAL SECTION

- Two 11-foot travel lanes in each direction
- One 12-foot center two-way left turn lane
- Curb and sidewalk extend along the entire length of the project and will be retained.

PROPOSED IMPROVEMENTS

- NO CHANGE TO LANE CONFIGURATION
- Additional dedicated left and right turn lanes will be added to and from Alice Drive.
- Bland Avenue will be realigned slightly closer to Alice Drive, creating a safer perpendicular intersection. Traffic signal timing will be updated.
- A cul-de-sac will be created at Swan Lake Drive, eliminated the intersection of West Liberty Street and Swan Lake Drive.
- Traffic signal phases will be updated.
- Lane restriping
- Pavement surface improvements

