
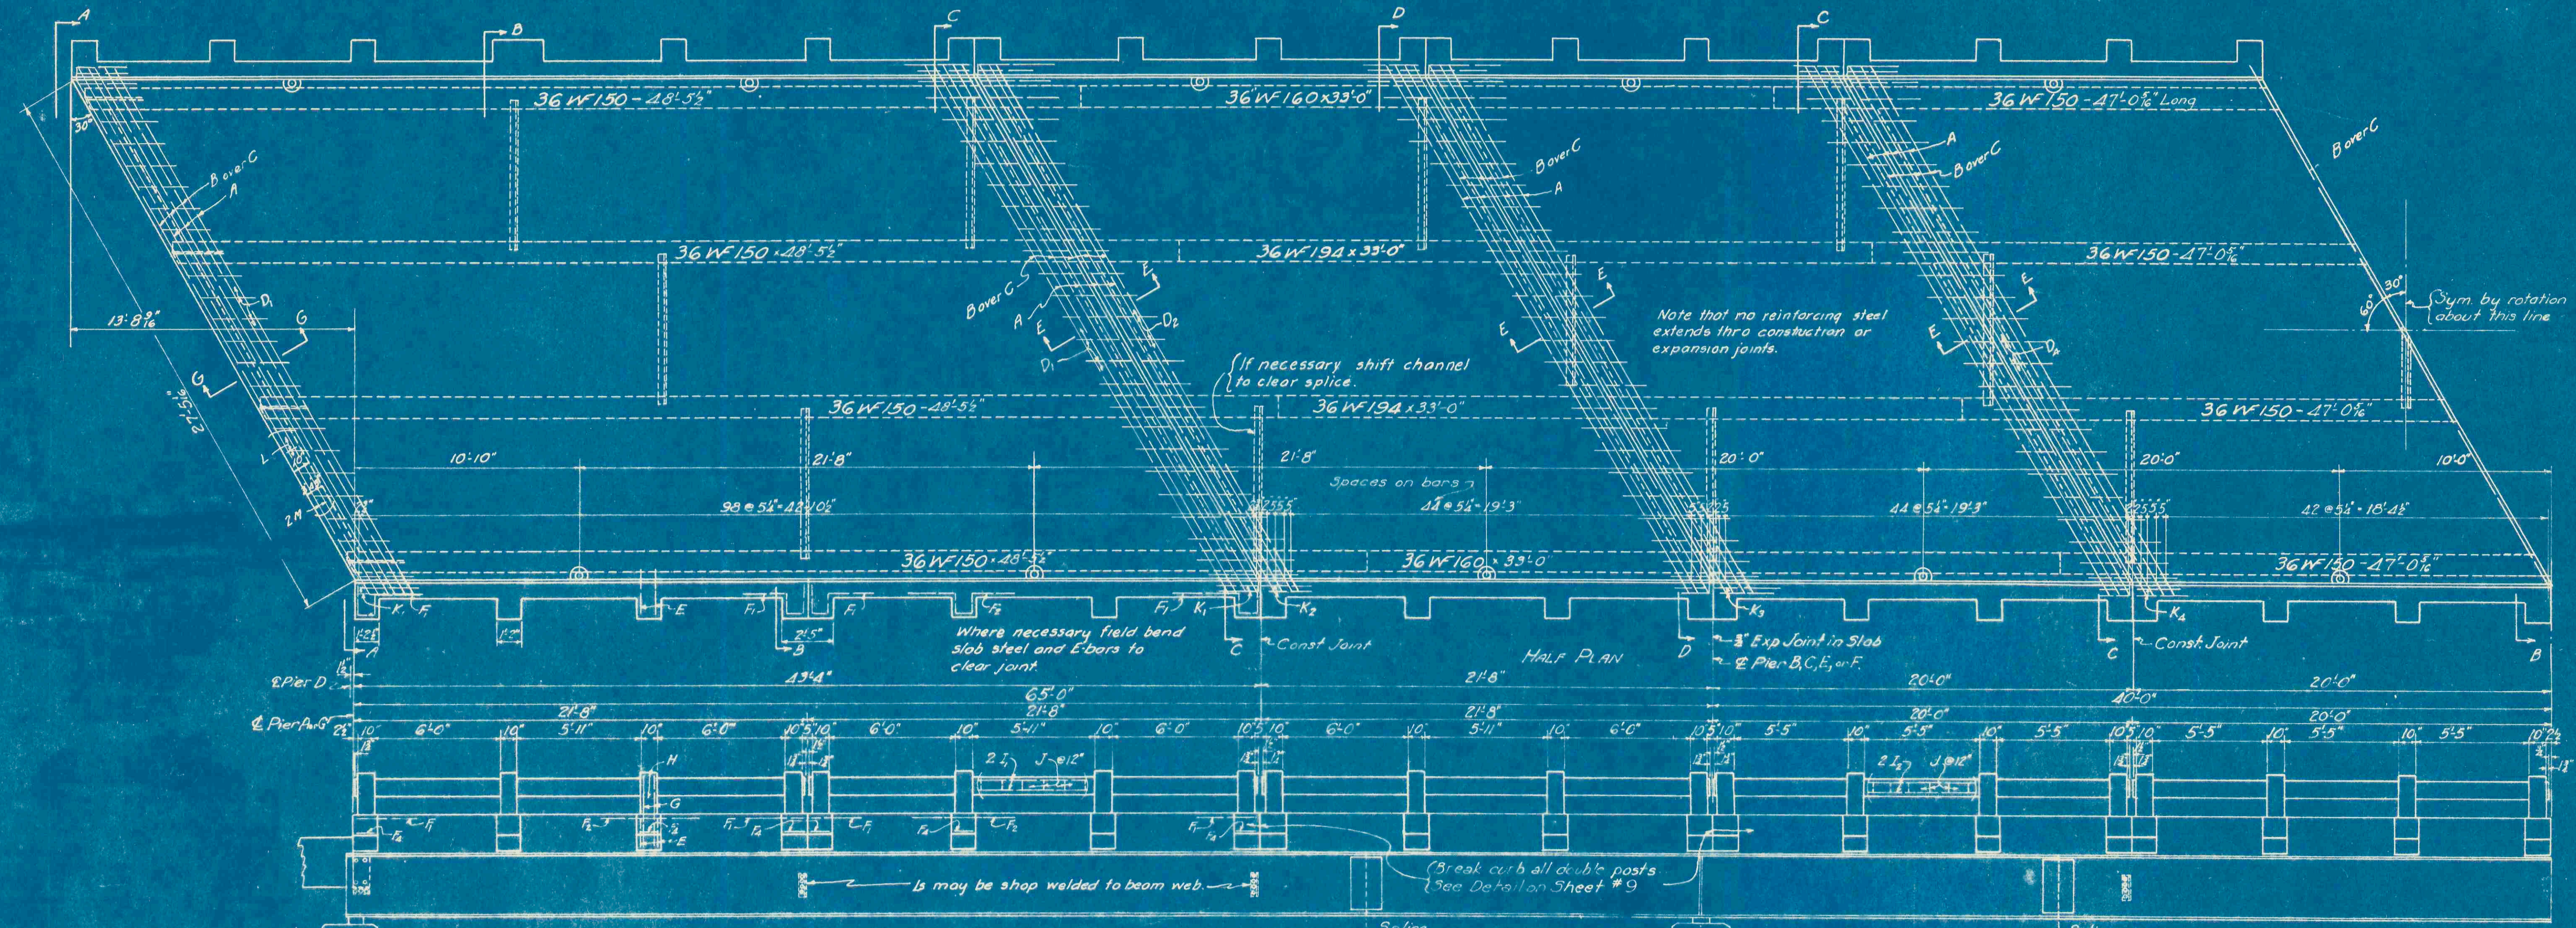
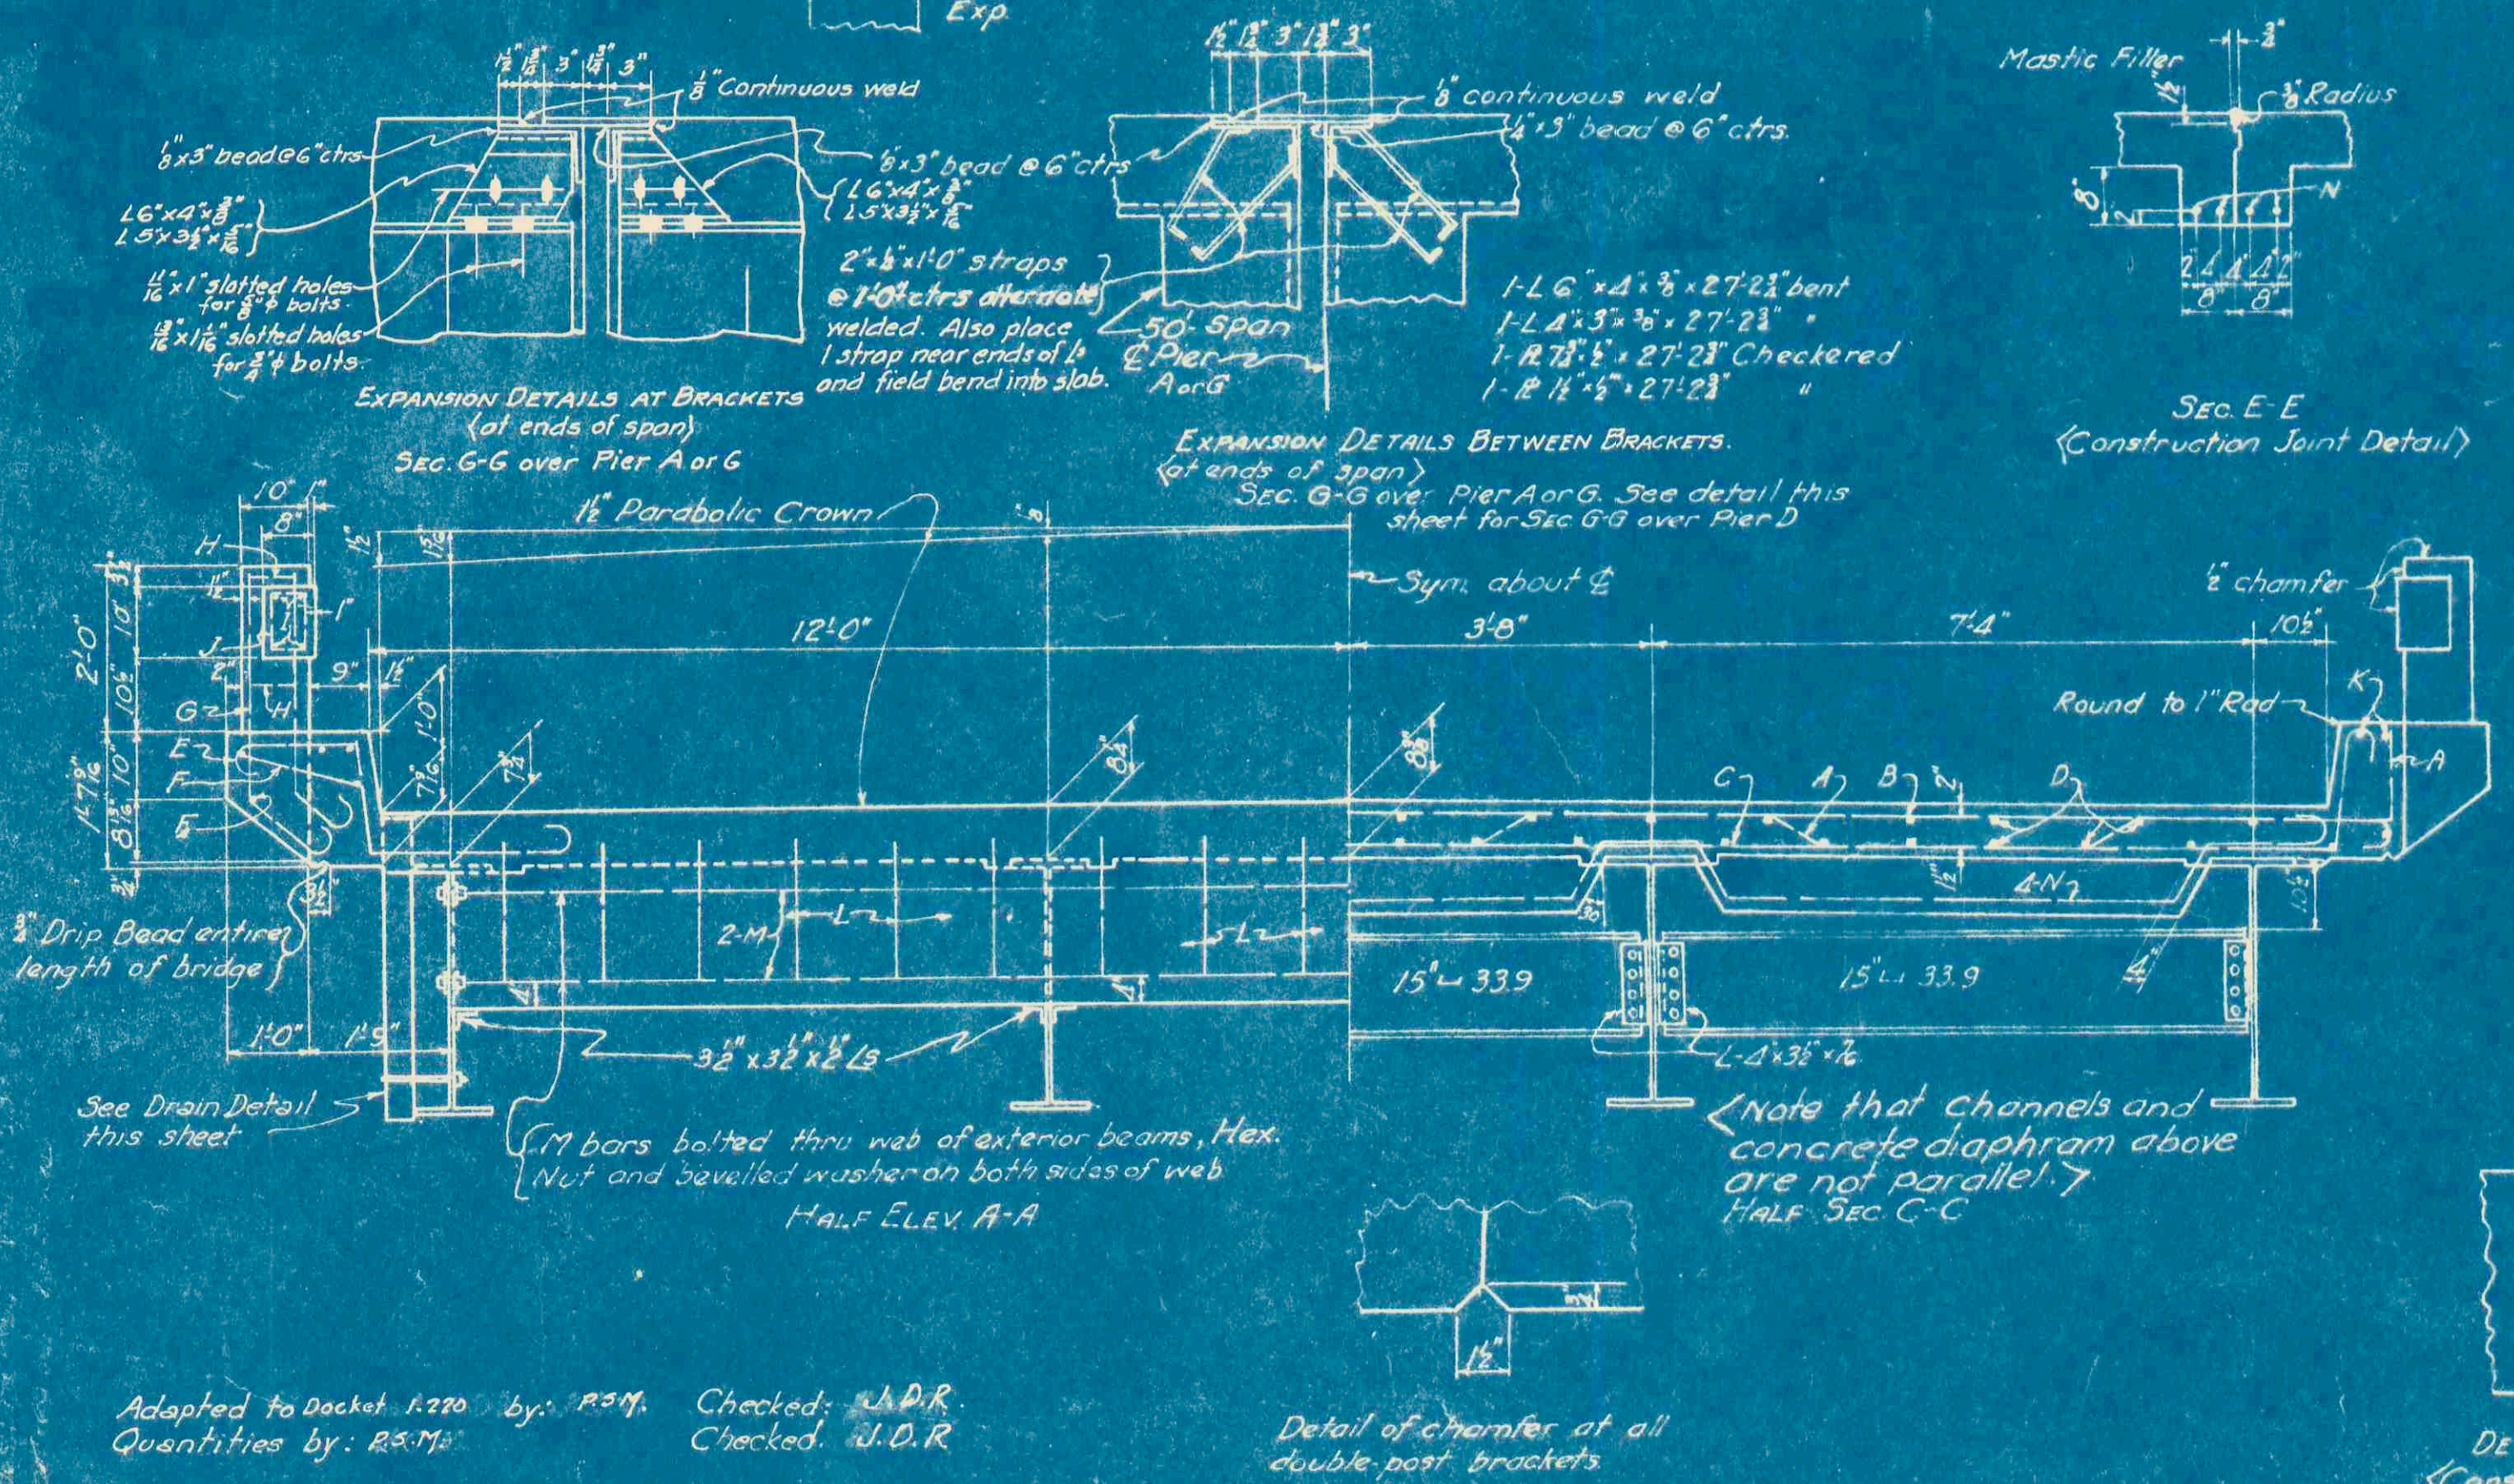


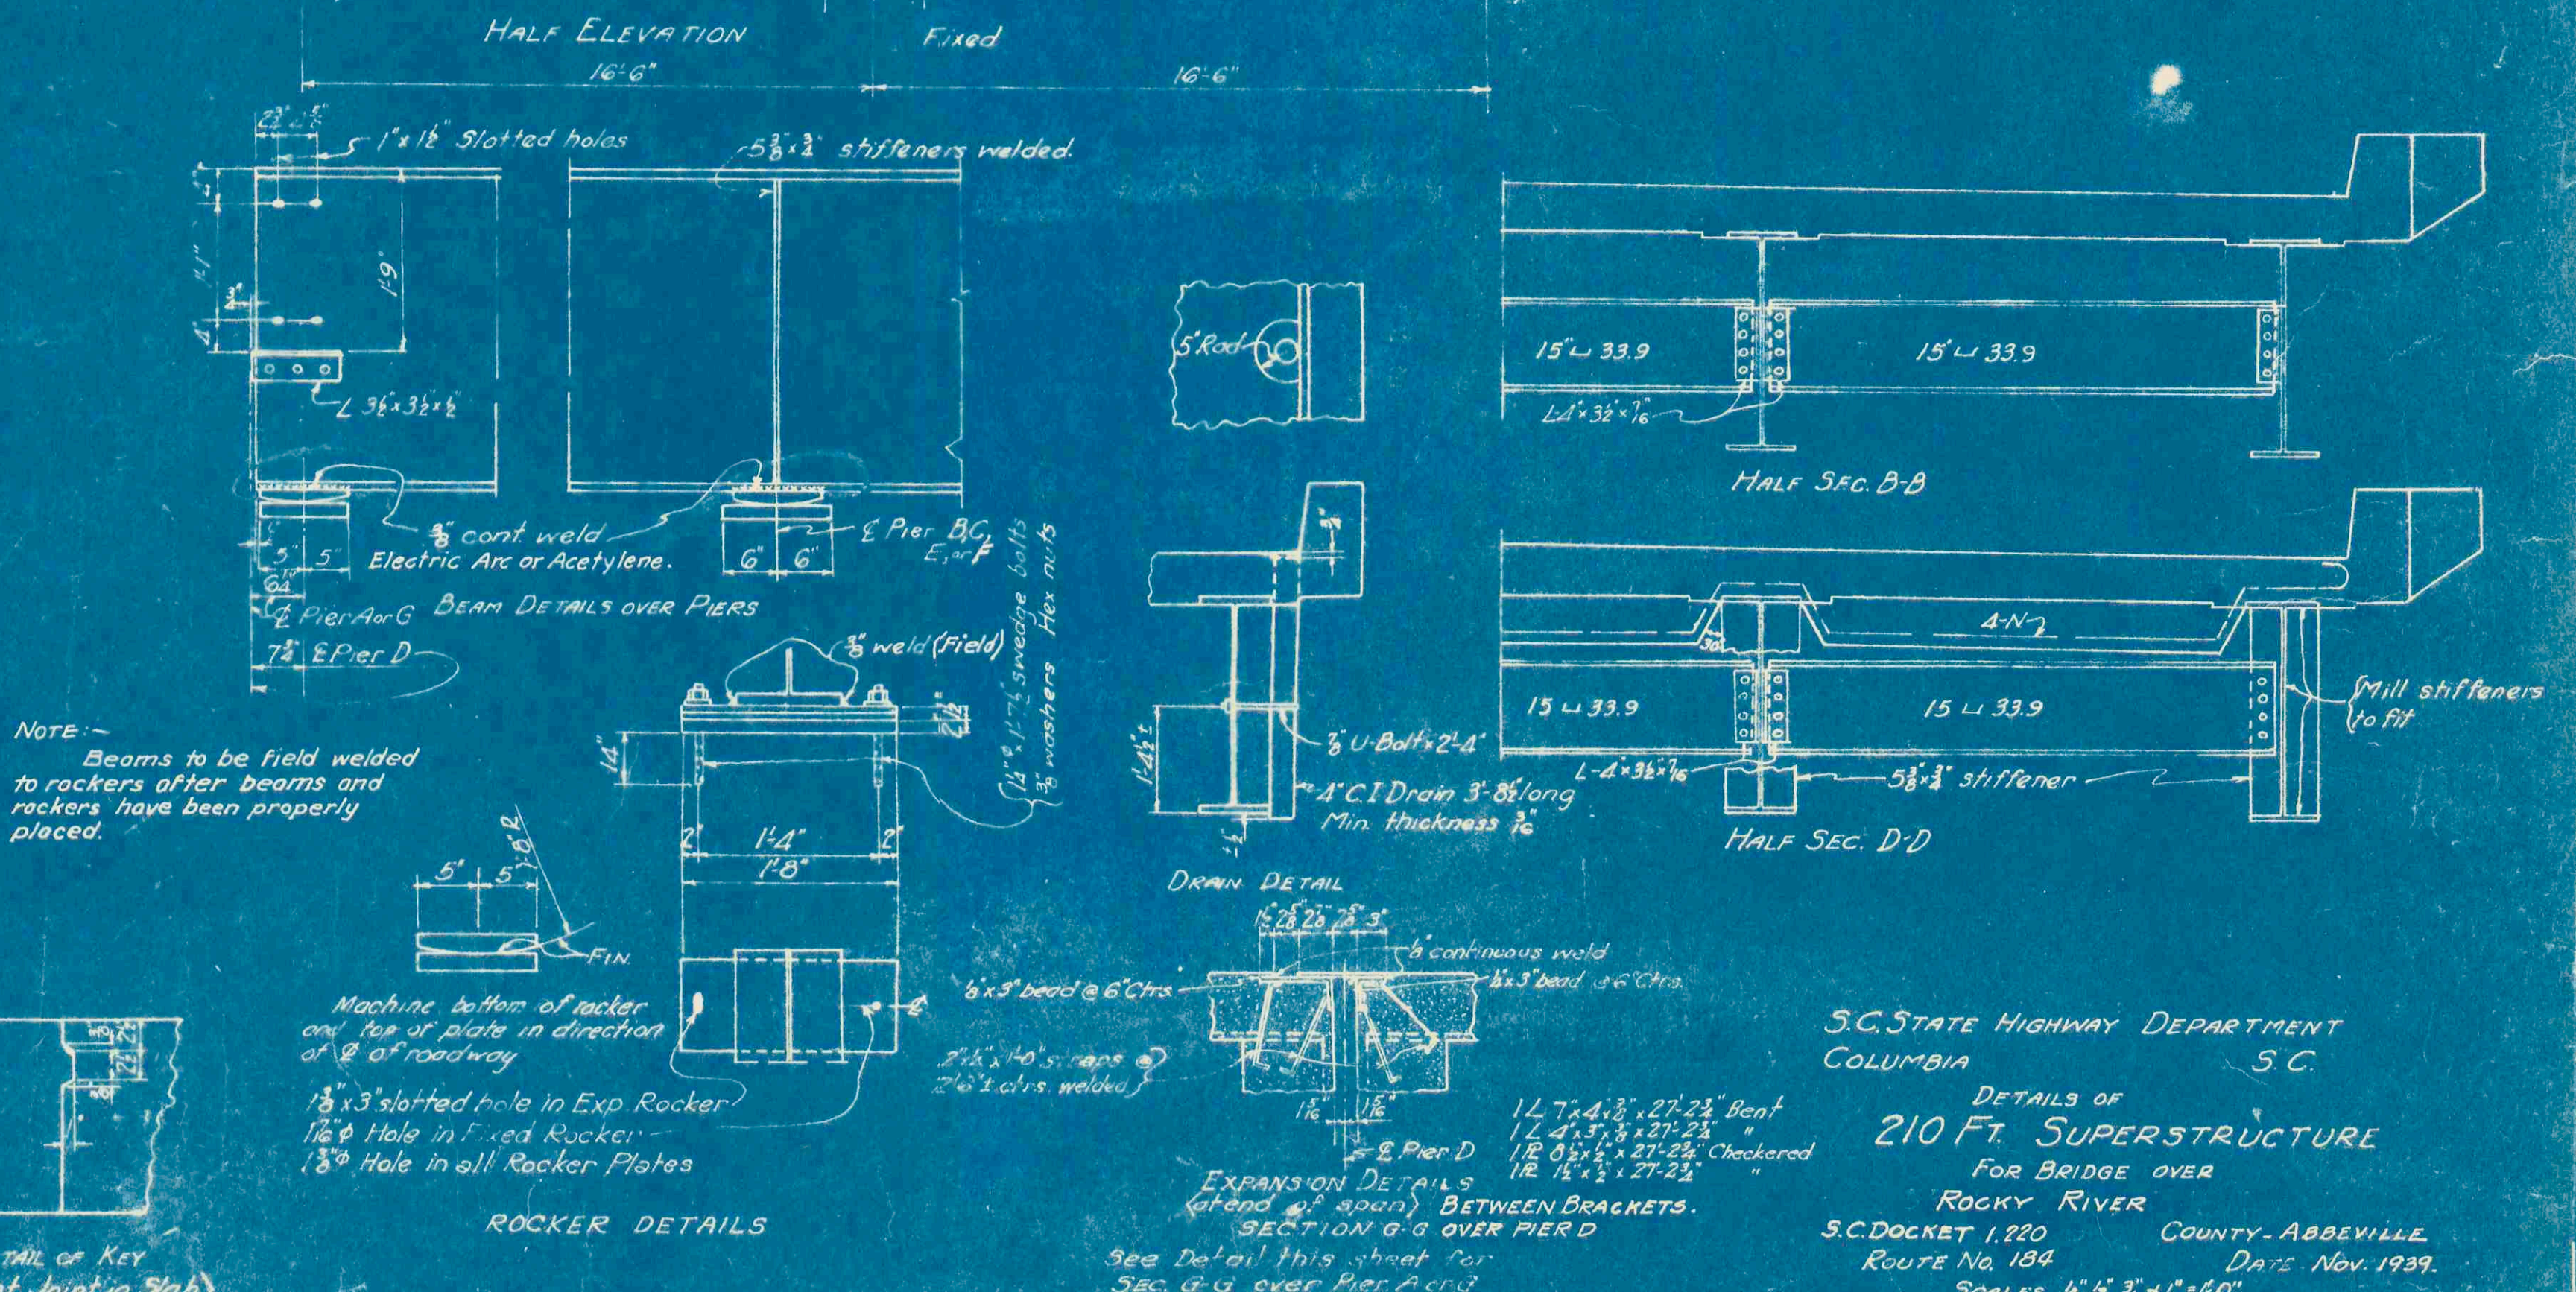

Adapted to Docket 1,220 by: R.M. Checked: A.D.R.
 Quantities by: R.M. Checked: A.D.R.

SC STATE HIGHWAY DEPARTMENT
 COLUMBIA
 DETAILS OF
 210 FT. SUPERSTRUCTURE
 FOR BRIDGE OVER
 ROCKY RIVER
 S.C. DOCKET 1,220 COUNTY: ABBEVILLE
 ROUTE No. 184 DATE: Nov. 1939.
 Scales 1/4", 1/2", 3/4", 1" = 10'