
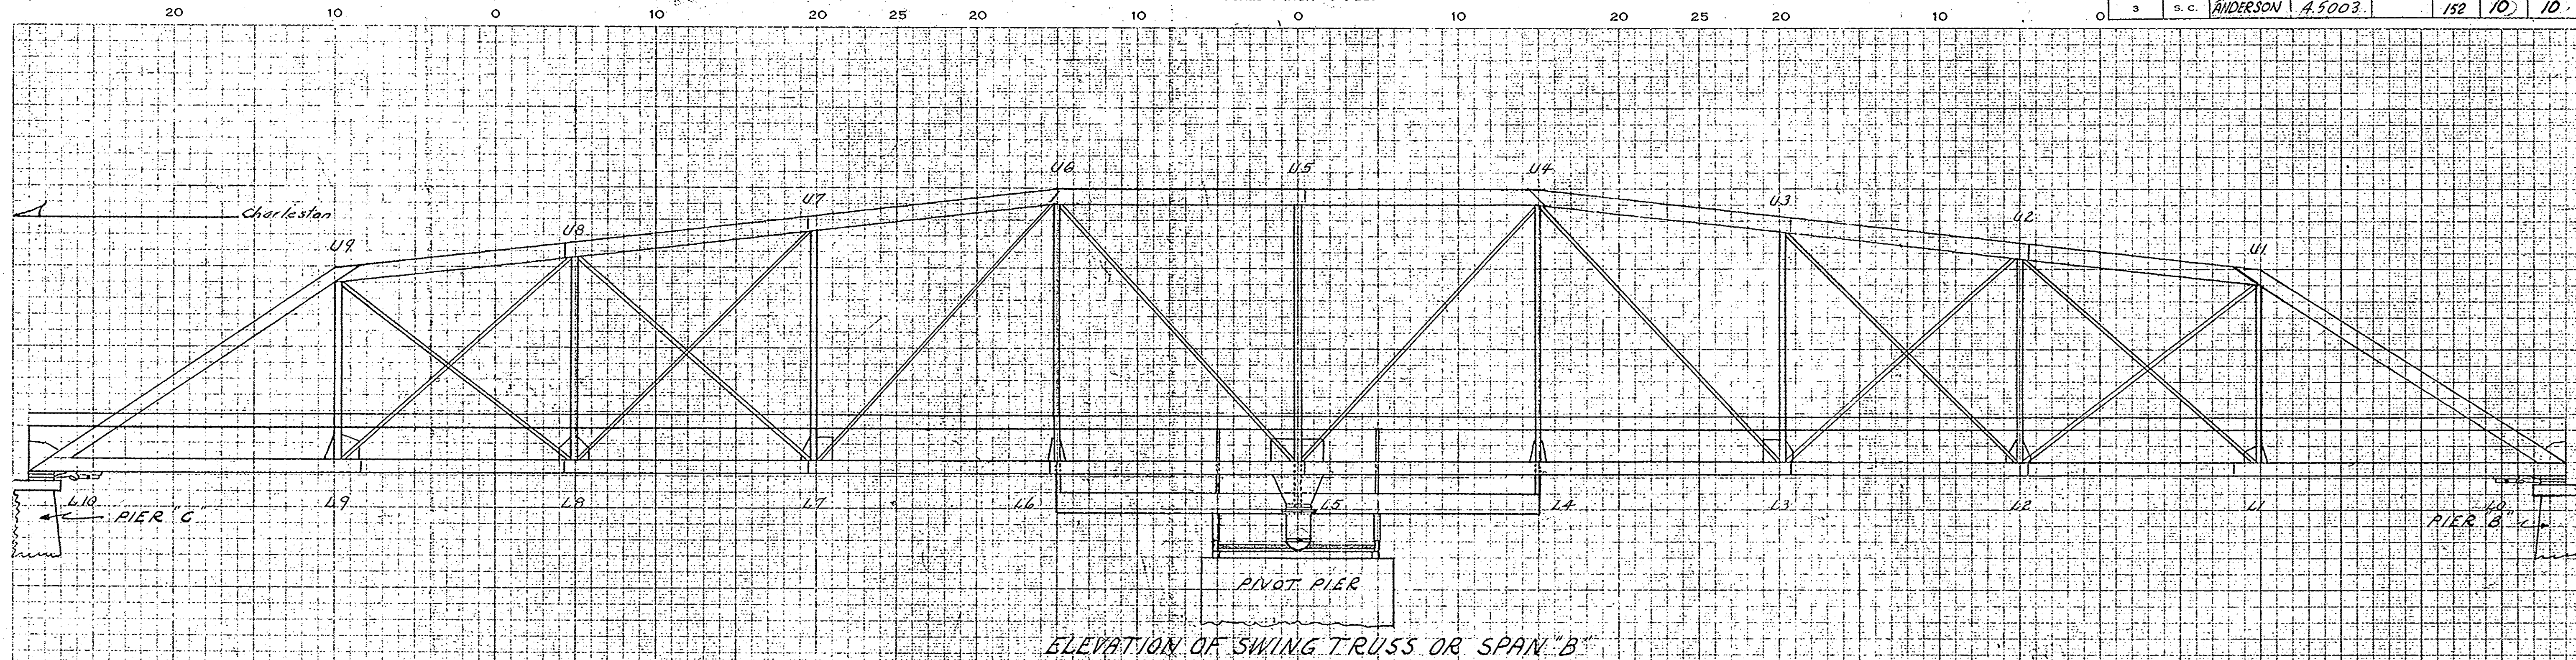
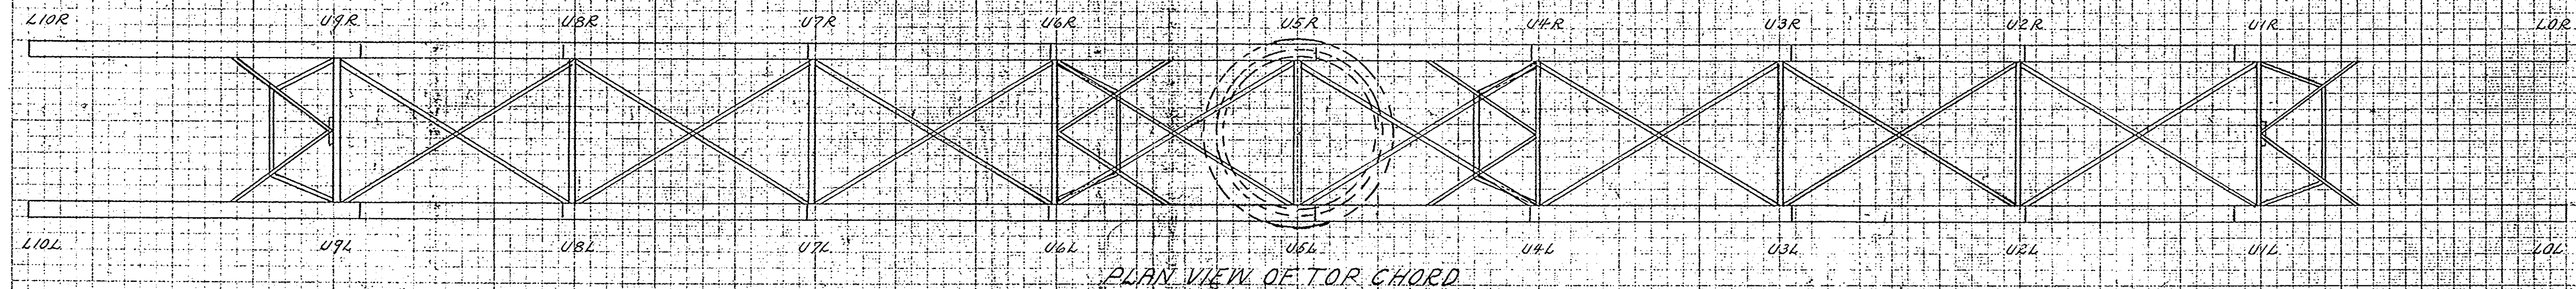


CROSS SECTION
SCALE 1 INCH = 5 FEET

FED. ROAD DIV. NO.	STATE	COUNTY	DOCKET NO.	PROJECT NO.	ROAD NO.	SHEET NO.	TOTAL SHEETS
3	S. C.	ANDERSON	45003		152	10	10

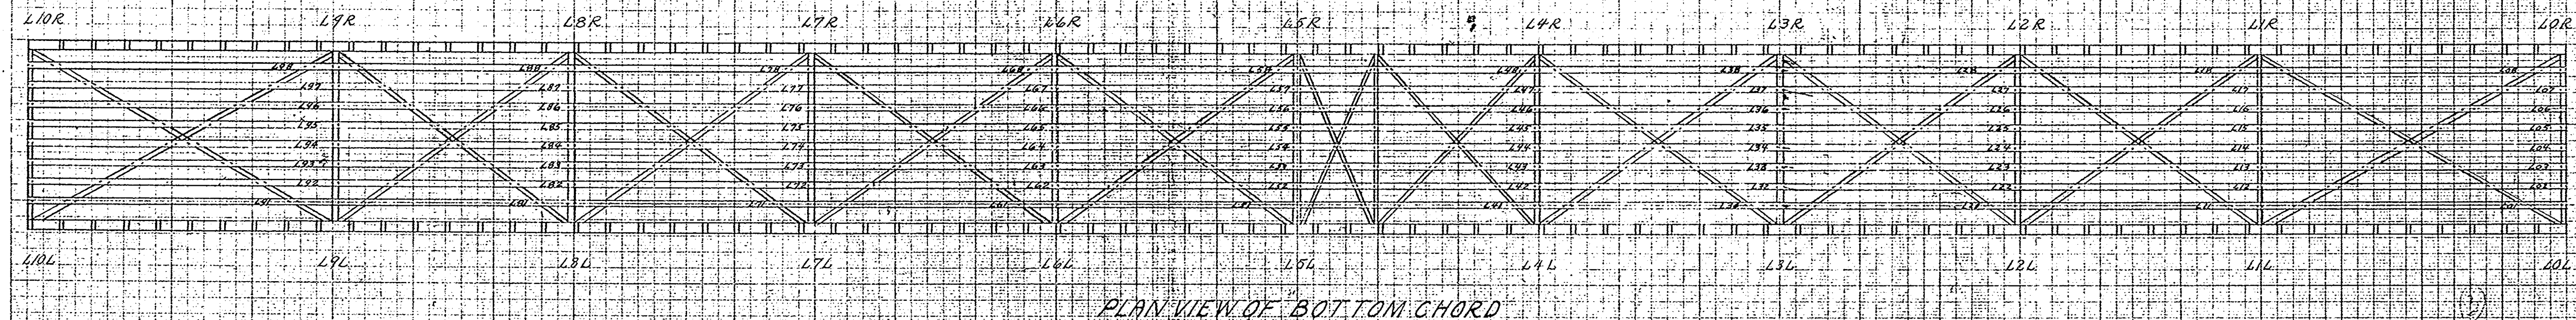

DOCKET No. 45003

TO BE RE-ERECTED AT
ROCKY RIVER, RD 152, ANDERSON CO.

MATCH MARKING OF STRUCTURAL STEEL
OLD BRIDGE OVER EDISTO RIVER AT JACKSONBORO

ROUTE NO. 17

DATE JANUARY 1953

SCALE NONE

FAP 53 (A)

DOCKET NO 105221

COLLETON-CHARLESTON
COUNTIES

DRAWING BY: C.W. J.P.C.

Ground Surface Plotted by _____
Checked by _____
Template Sections Plotted by _____
Checked by _____
Areas by _____
Checked by _____
Template Sections Revised by _____
Checked by _____
Final Areas by _____
Checked by _____
Quantities Transferred and Inked by _____