



UTILITY TYPE	OWNER / CONTACT	ADDRESS	OFFICE/CELL/OTHER
WATER	CITY OF COLUMBIA JOHN HILBERT	PO BOX 147 COLUMBIA, SC 29217	C: (803) 545-2853 JOHN.HILBERT@COLUMBIAS.COV
SEWER	CITY OF COLUMBIA JOHN HILBERT	PO BOX 147 COLUMBIA, SC 29217	O: (803) 545-2853 JOHN.HILBERT@COLUMBIAS.COV
ELECTRIC	FAIRFIELD ELECTRIC THOMAS BLACK	PO BOX 2500 BLYTHEWOOD, SC 29018	O: (803) 891-5823 TBLACK@FAIRFIELD.COOP
GAS	DOMINION ENERGY CONNIE STROBLE	220 OPERATIONS WAY CAYCE, SC 29033	O: (803) 217-4733 CONNIE.STROBLE@DOMINIONENERGY.COM
COMMUNICATIONS	AT&T DISTRIBUTION JASON PEGAN	1600 WILLIAMS STREET COLUMBIA, SC 29201	O: (803) 407-2394 C: (803) 318-0222 J3434@ATT.COM
COMMUNICATIONS	MCIVERSON BUSINESS RANDY OULBERT	1118 SAINT ANDREW'S ROAD COLUMBIA, SC 29210	O: (803) 214-9622 C: (803) 453-1142 RANDY.OULBERT@MCIVERSONWIRELESS.COM
COMMUNICATIONS	SPECTRUM / CHARTER RHETT LOUDENBACH	3347 PLATT SPRINGS ROAD WEST COLUMBIA, SC 29178	O: (803) 344-4441 C: (803) 227-6009 RHETT.LOUDENBACH@CHARTER.COM

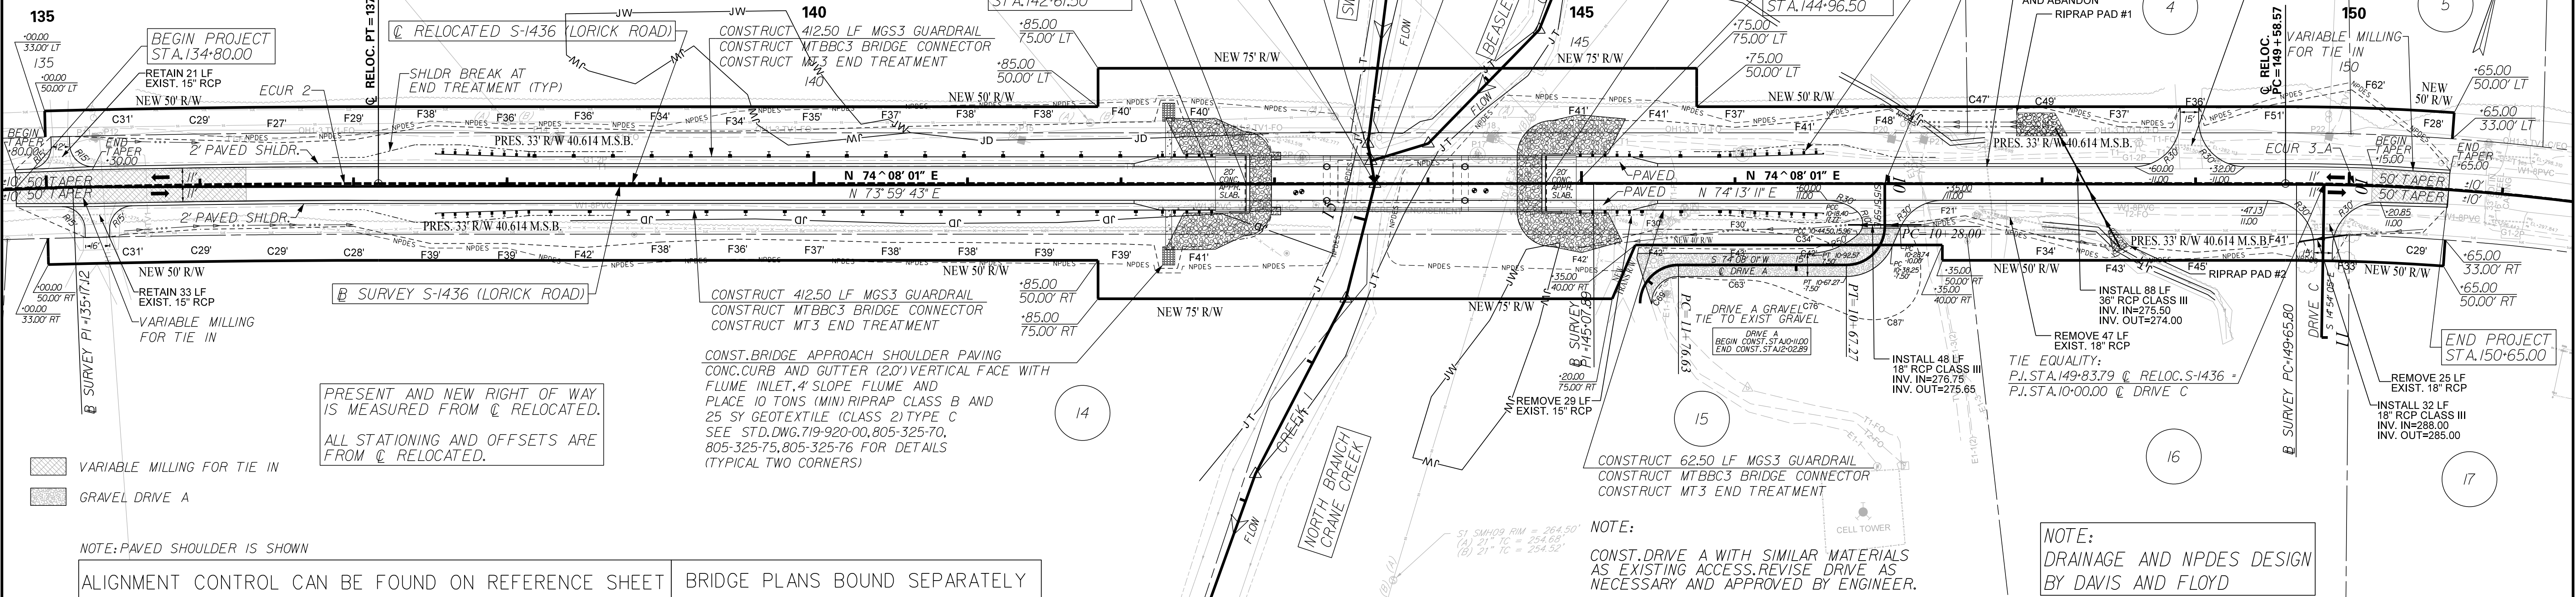

HYDROLOGY DATA:	
D.A.	16.4 SQ.MI. • 10496 ACRES
Q25	• 2,360 CFS
VEL25	• 5.55 FT/SEC
25-YR WATER SURFACE ELEV.	• 265.55 FT INCL. 0.50 FT BACKWATER
Q100	• 3,240 CFS
VEL100	• 6.36 FT/SEC
100-YR WATER SURFACE ELEV.	• 266.68 FT INCL. 0.87 FT BACKWATER
OVERTOPPING FLOOD: Q • N/A	PROBABILITY • <0.2%

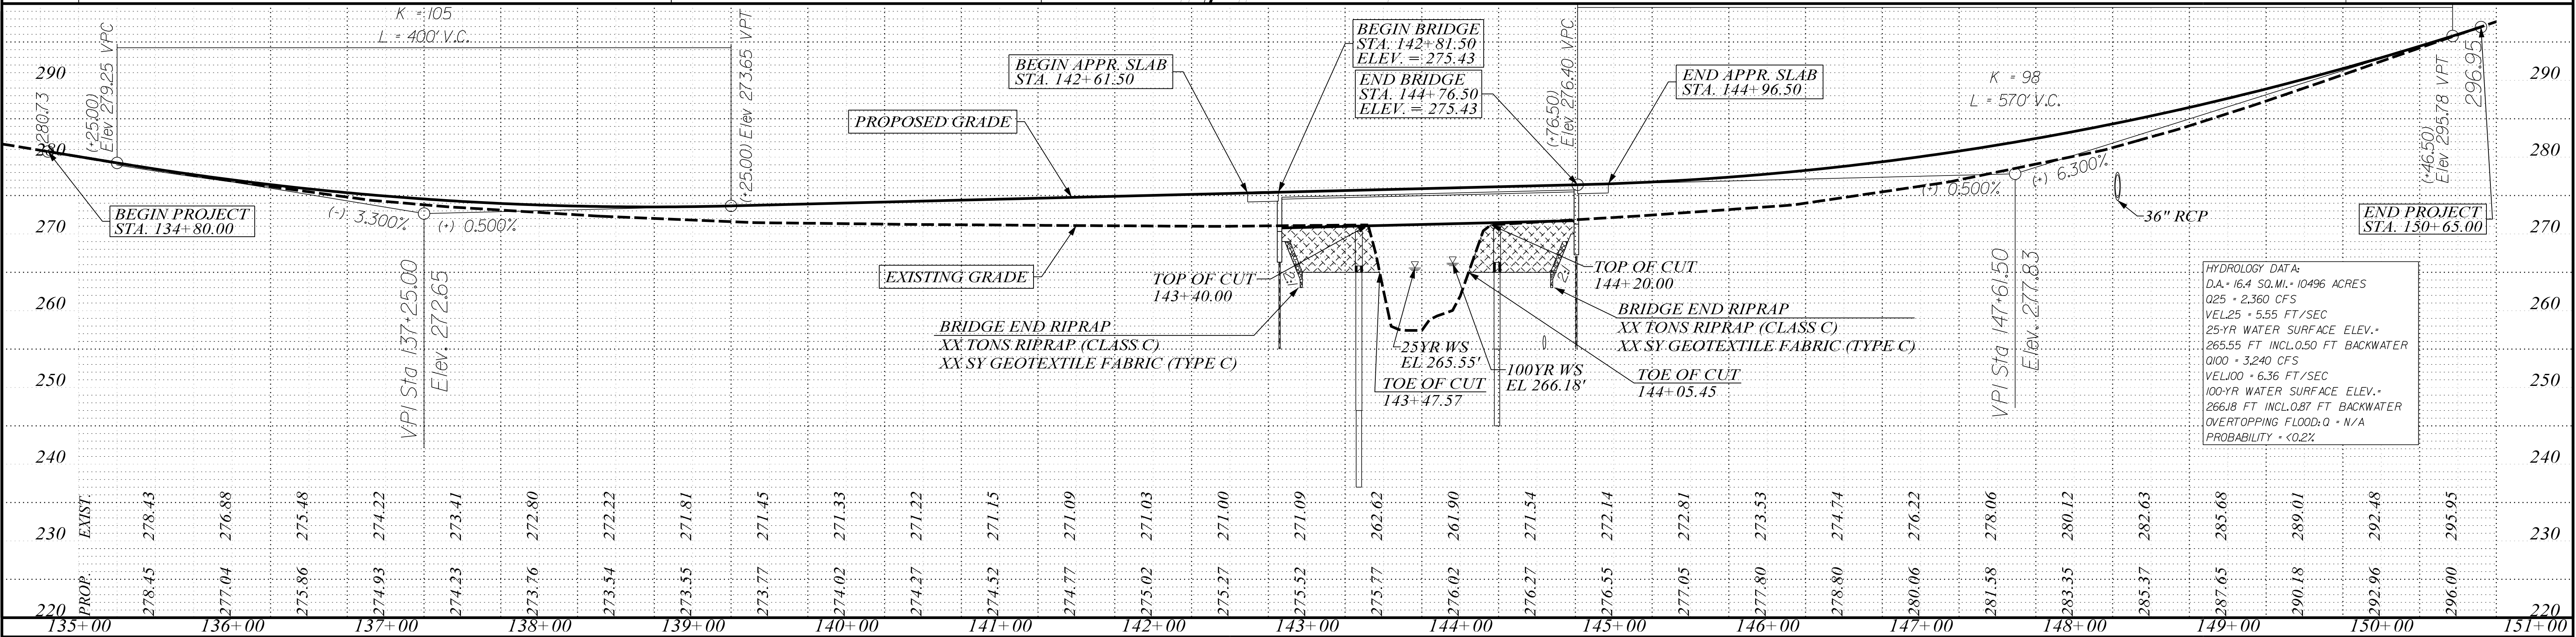

REV. NO.	BY	DATE	DESCRIPTION OF REVISION

SOUTH CAROLINA
DEPARTMENT OF TRANSPORTATION
COLUMBIA, S.C.

S-1436 (LORICK ROAD)
PLAN & PROFILE

SHEET NO. 6