


Project Location Dorchester County

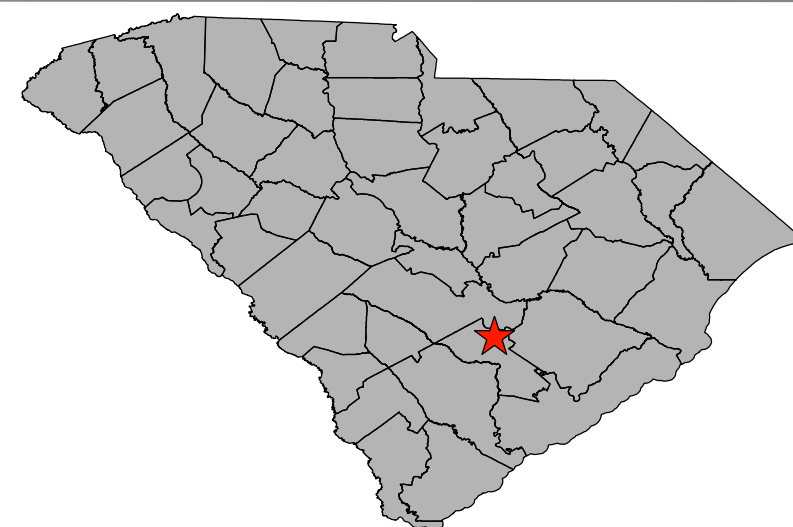

Map Legend

- PROPOSED ROADWAY**
- PROPOSED BRIDGE**
- PROPERTY LINE**
- EXISTING RIGHTS OF WAY**
- NEW RIGHTS OF WAY**
- CONCRETE ISLANDS**
- REMOVAL OF ROADWAY**
- GRASSED MEDIAN**
- STREAMS**
- WETLANDS**
- OPEN WATER**
- CONTROL ACCESS (C/A)**
- TEMPORARY CONST. EASEMENT**

SCALE : 1" = 200'



Contact Information

C.T. York
South Carolina Dept. of Transportation
955 Park Street
Columbia SC 29201
Email: i26improvements@scdot.org
www.i26improvements.com/mm172-187



Disclaimer

These displays are meant to show concepts for planning purposes only and are subject to change.

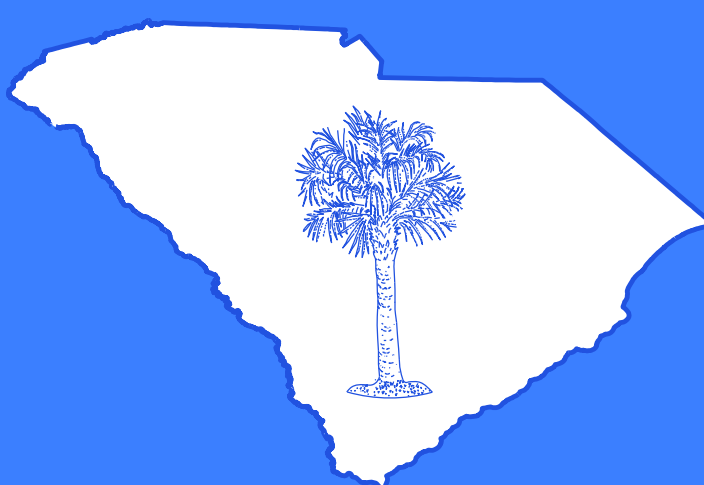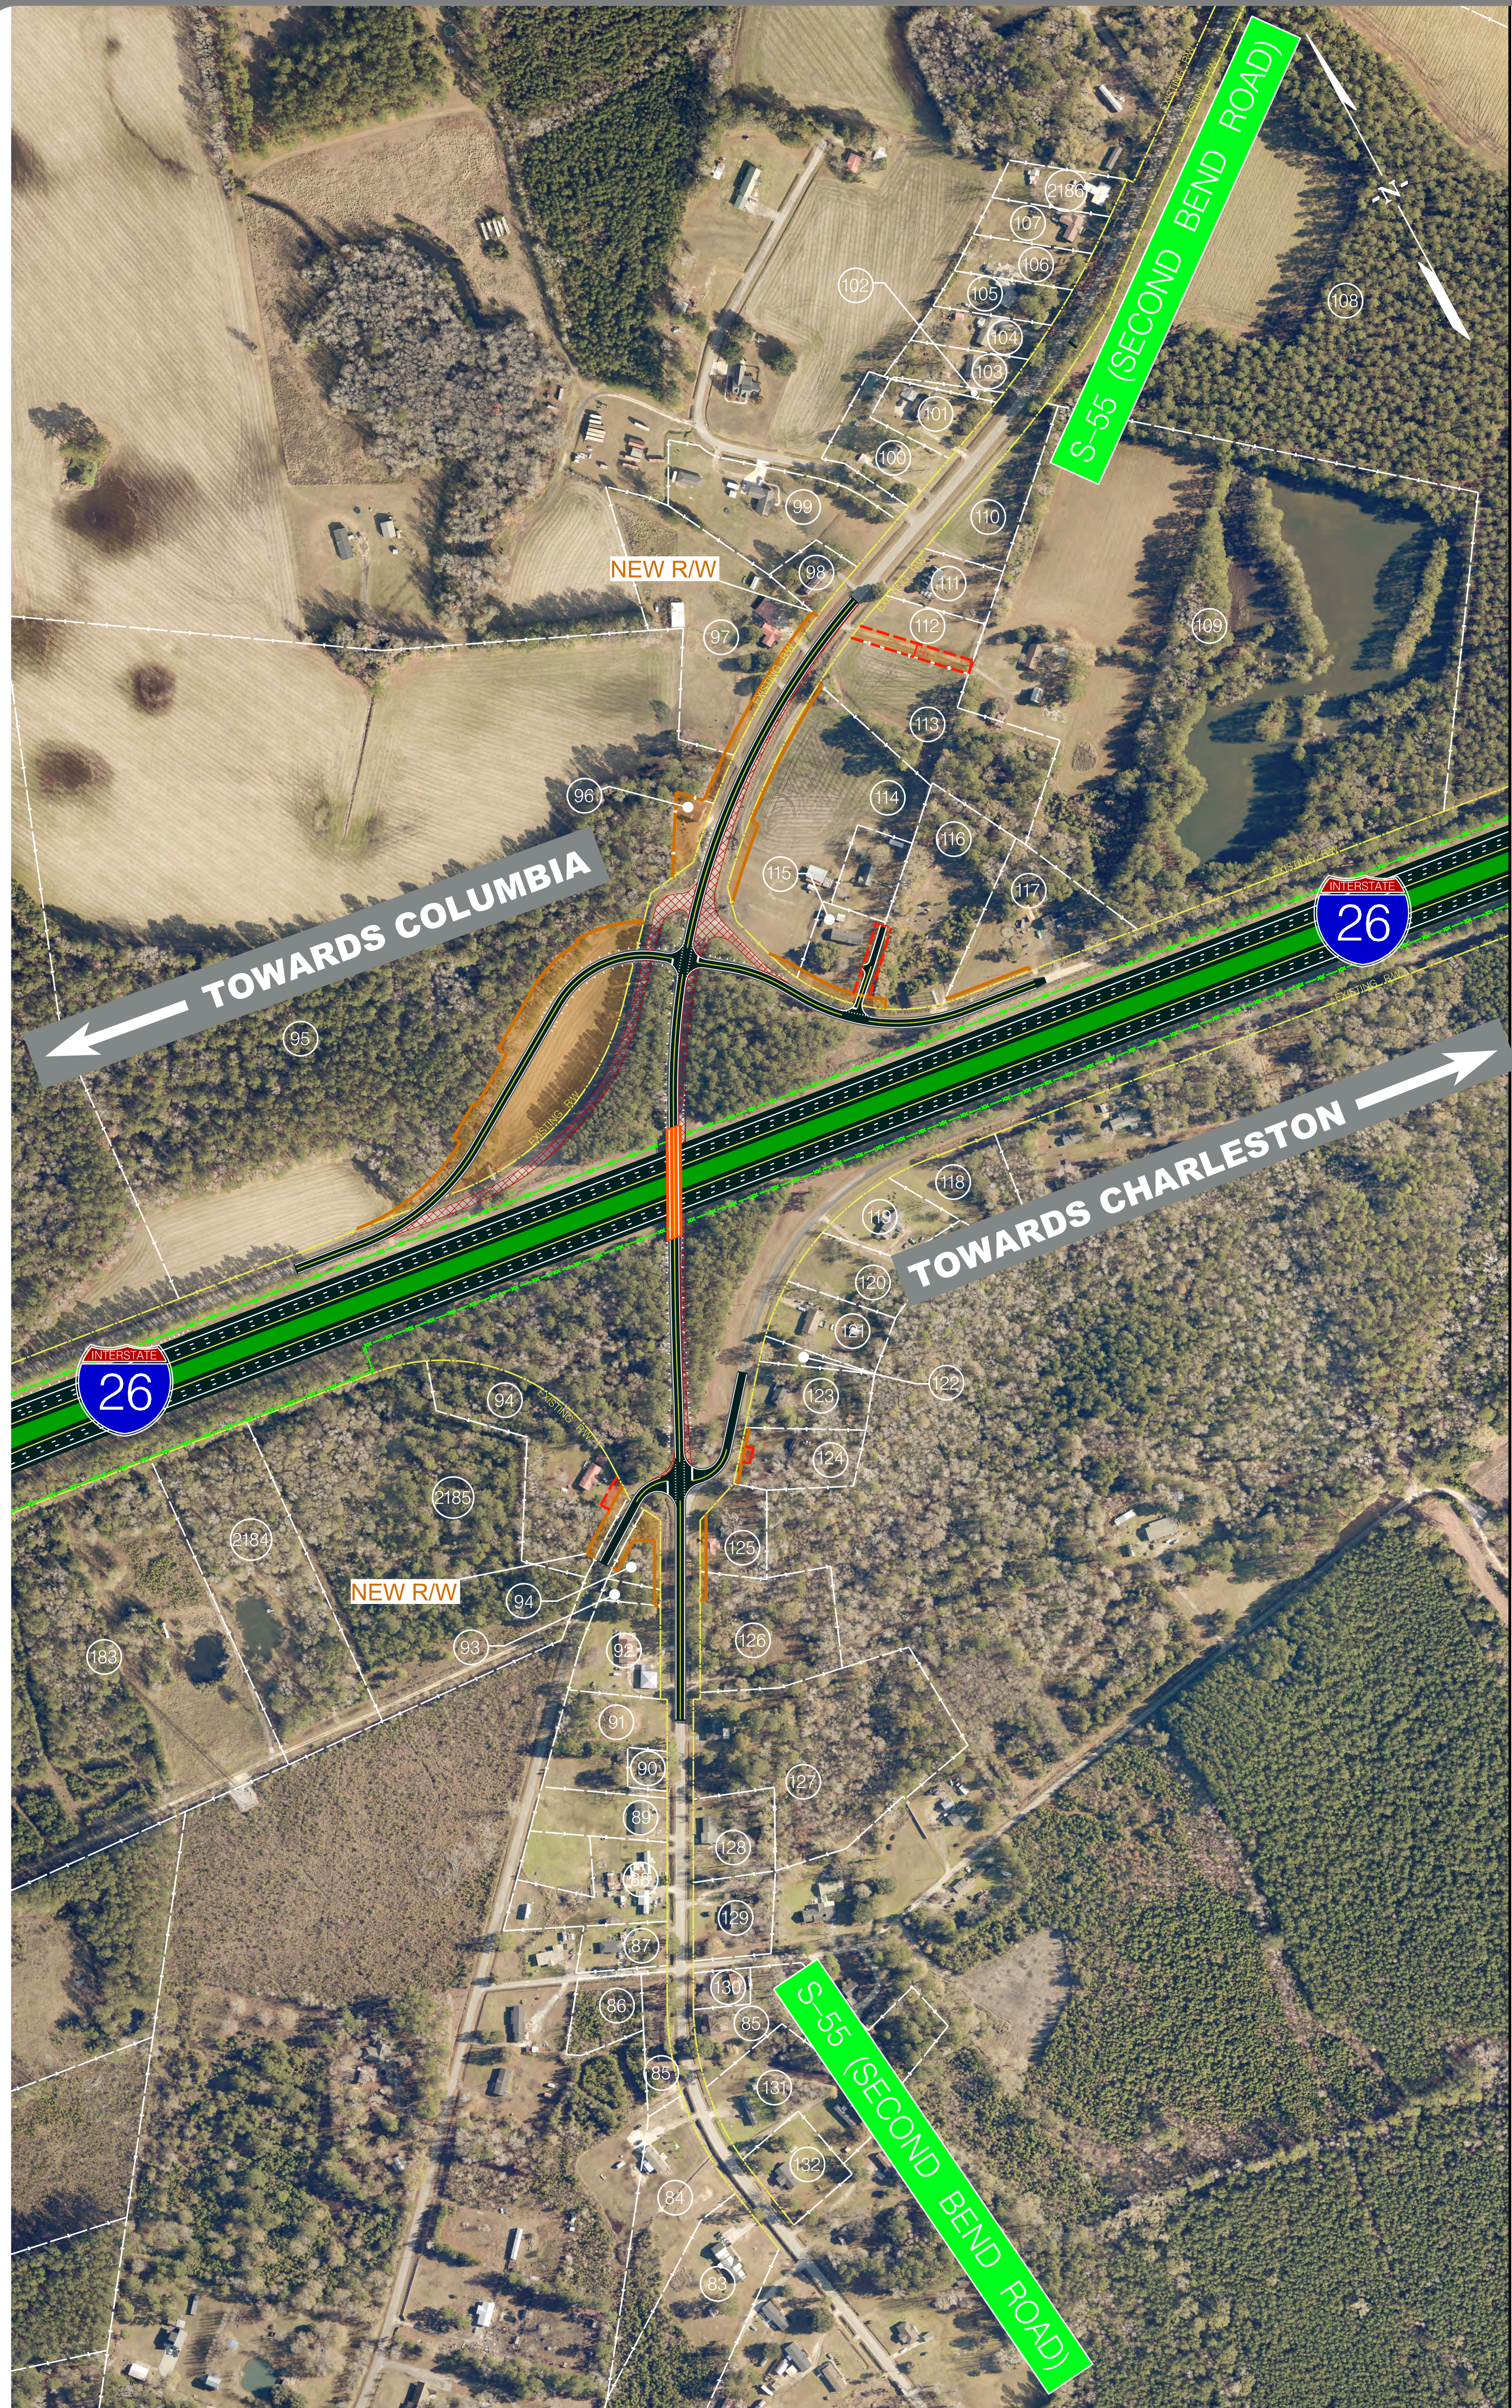

PROPOSED DETOUR

Legend

Second Bend Road Detour Route
Note: Maximum detour distance of 9 miles utilizing state maintained roads.



N.T.S.

