



FED. ROAD DIV. NO.	STATE	COUNTY	DOCKET NO.	PROJECT NO.	ROAD NO.	SHEET NO.	TOTAL SHEETS
3	S. C.	ANDERSON	45003		152	4	10

Rocky River

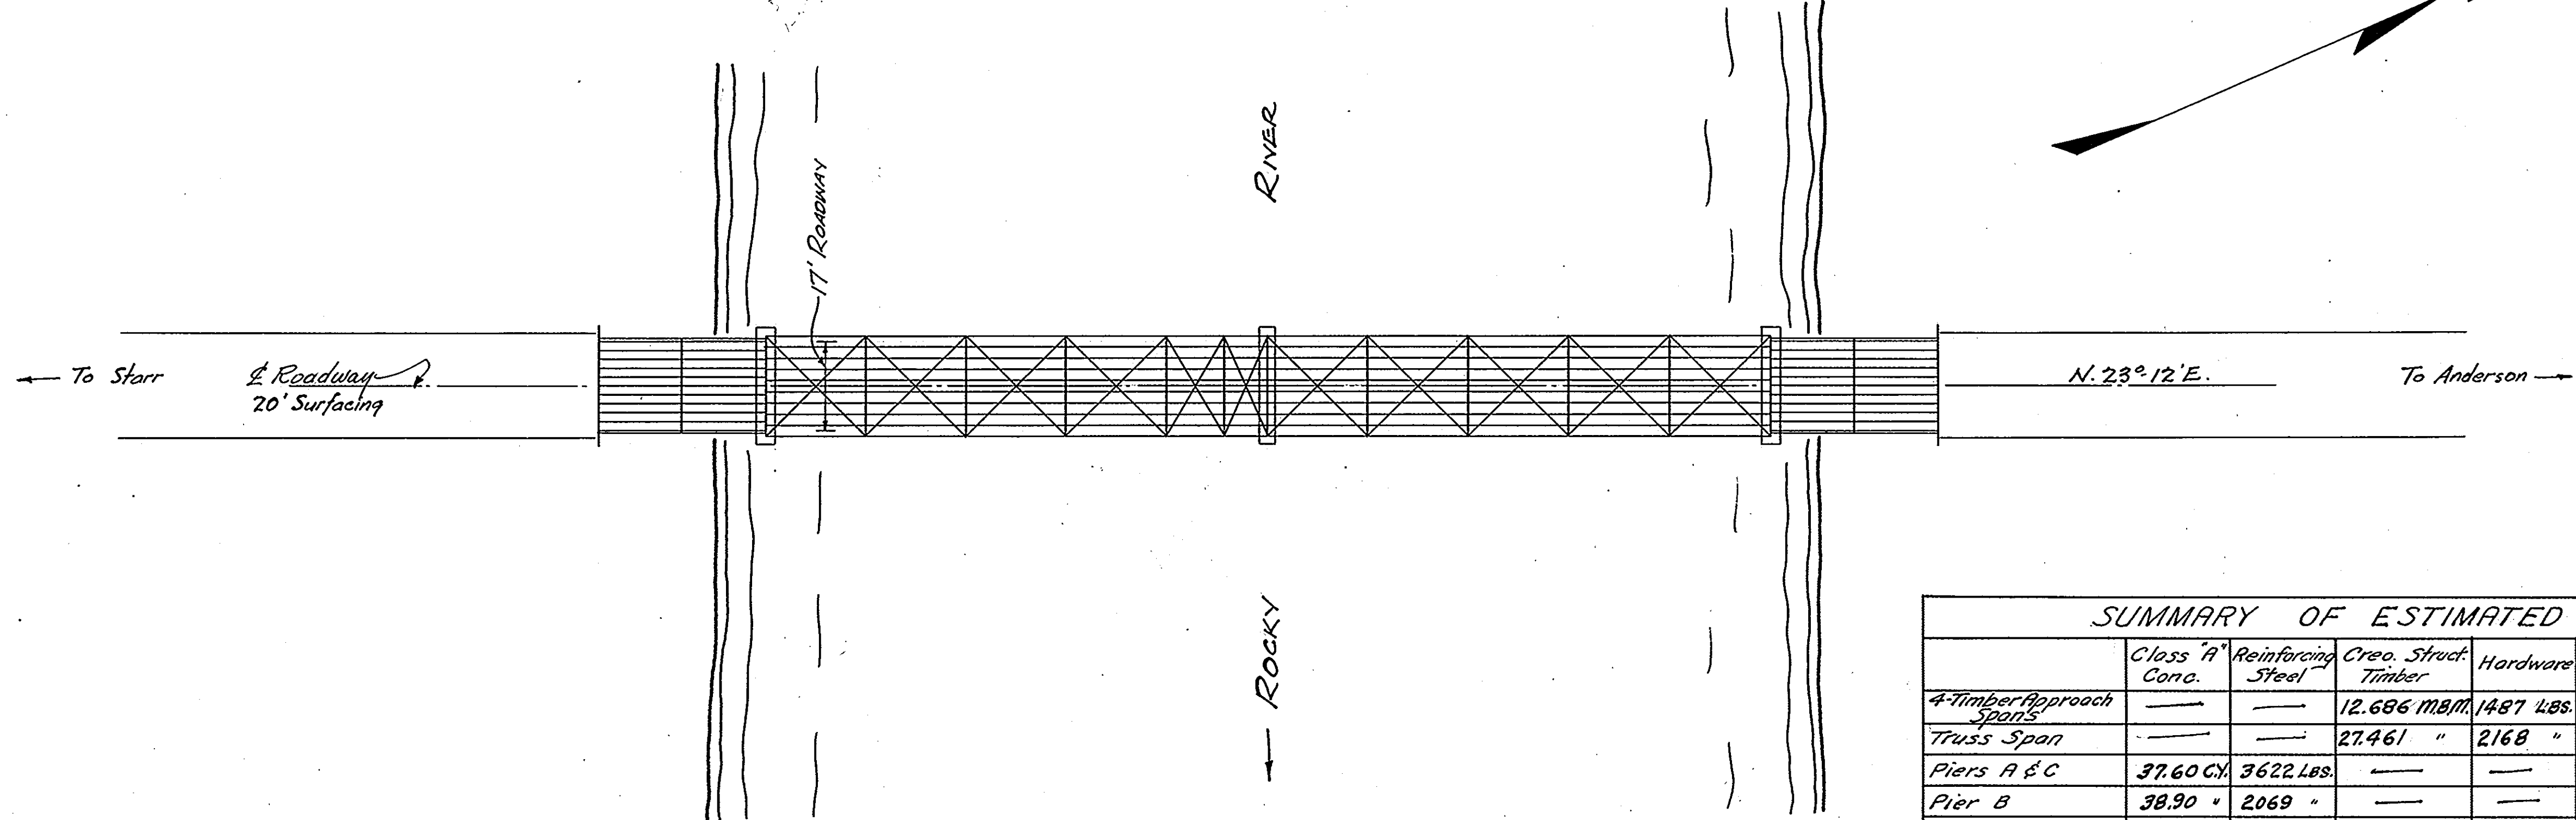

SUMMARY OF ESTIMATED QUANTITIES						
	Class "A" Reinforcing Steel	Crea. Struct. Timber	Hardware	Structural Steel	Crea. Timber Piling	
4-Timber Approach Spans	—	12.686 M.B.M.	1487 LBS.	—	300 L.F.	
Truss Span	—	27.461 "	2168 "	1817 LBS.	—	
Piers A & C	37.60 C.Y.	3622 LBS.	—	—	—	
Pier B	38.90 "	2069 "	—	—	—	
Total	76.50 C.Y.	5,691 LBS.	4,0147 M.B.M.	3,655 LBS.	1617 LBS.	300 L.F.

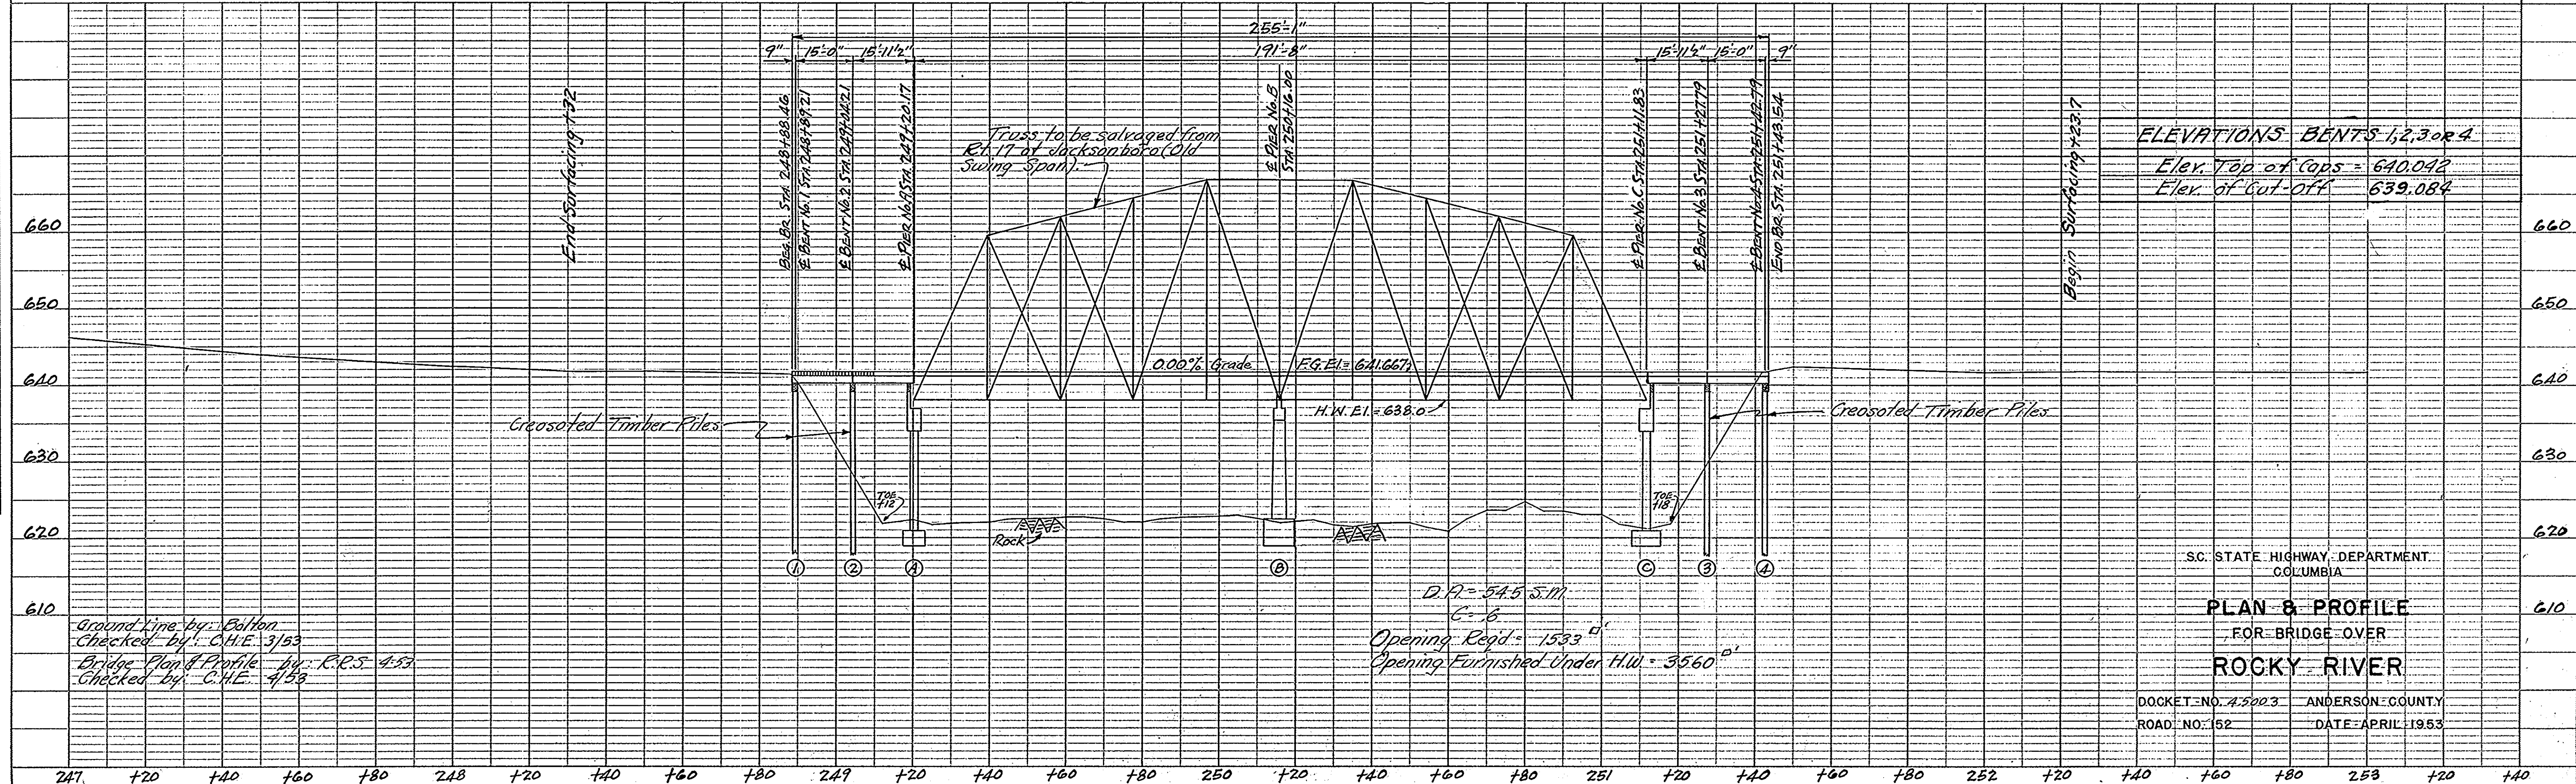

ELEVATIONS BENTS 1,2,3 or 4
Elev. Top of Caps = 640.042
Elev. of Cut-off = 639.084

S.C. STATE HIGHWAY DEPARTMENT
COLUMBIA

PLAN & PROFILE
FOR BRIDGE OVER
ROCKY RIVER

DOCKET NO. 45003 ANDERSON COUNTY
ROAD NO. 152 DATE: APRIL 1953